STATE	PROJECT NUMBER	SHEET NO.	TOTAL SHEETS
GA	IMNHO-0285-01(354)	238	995

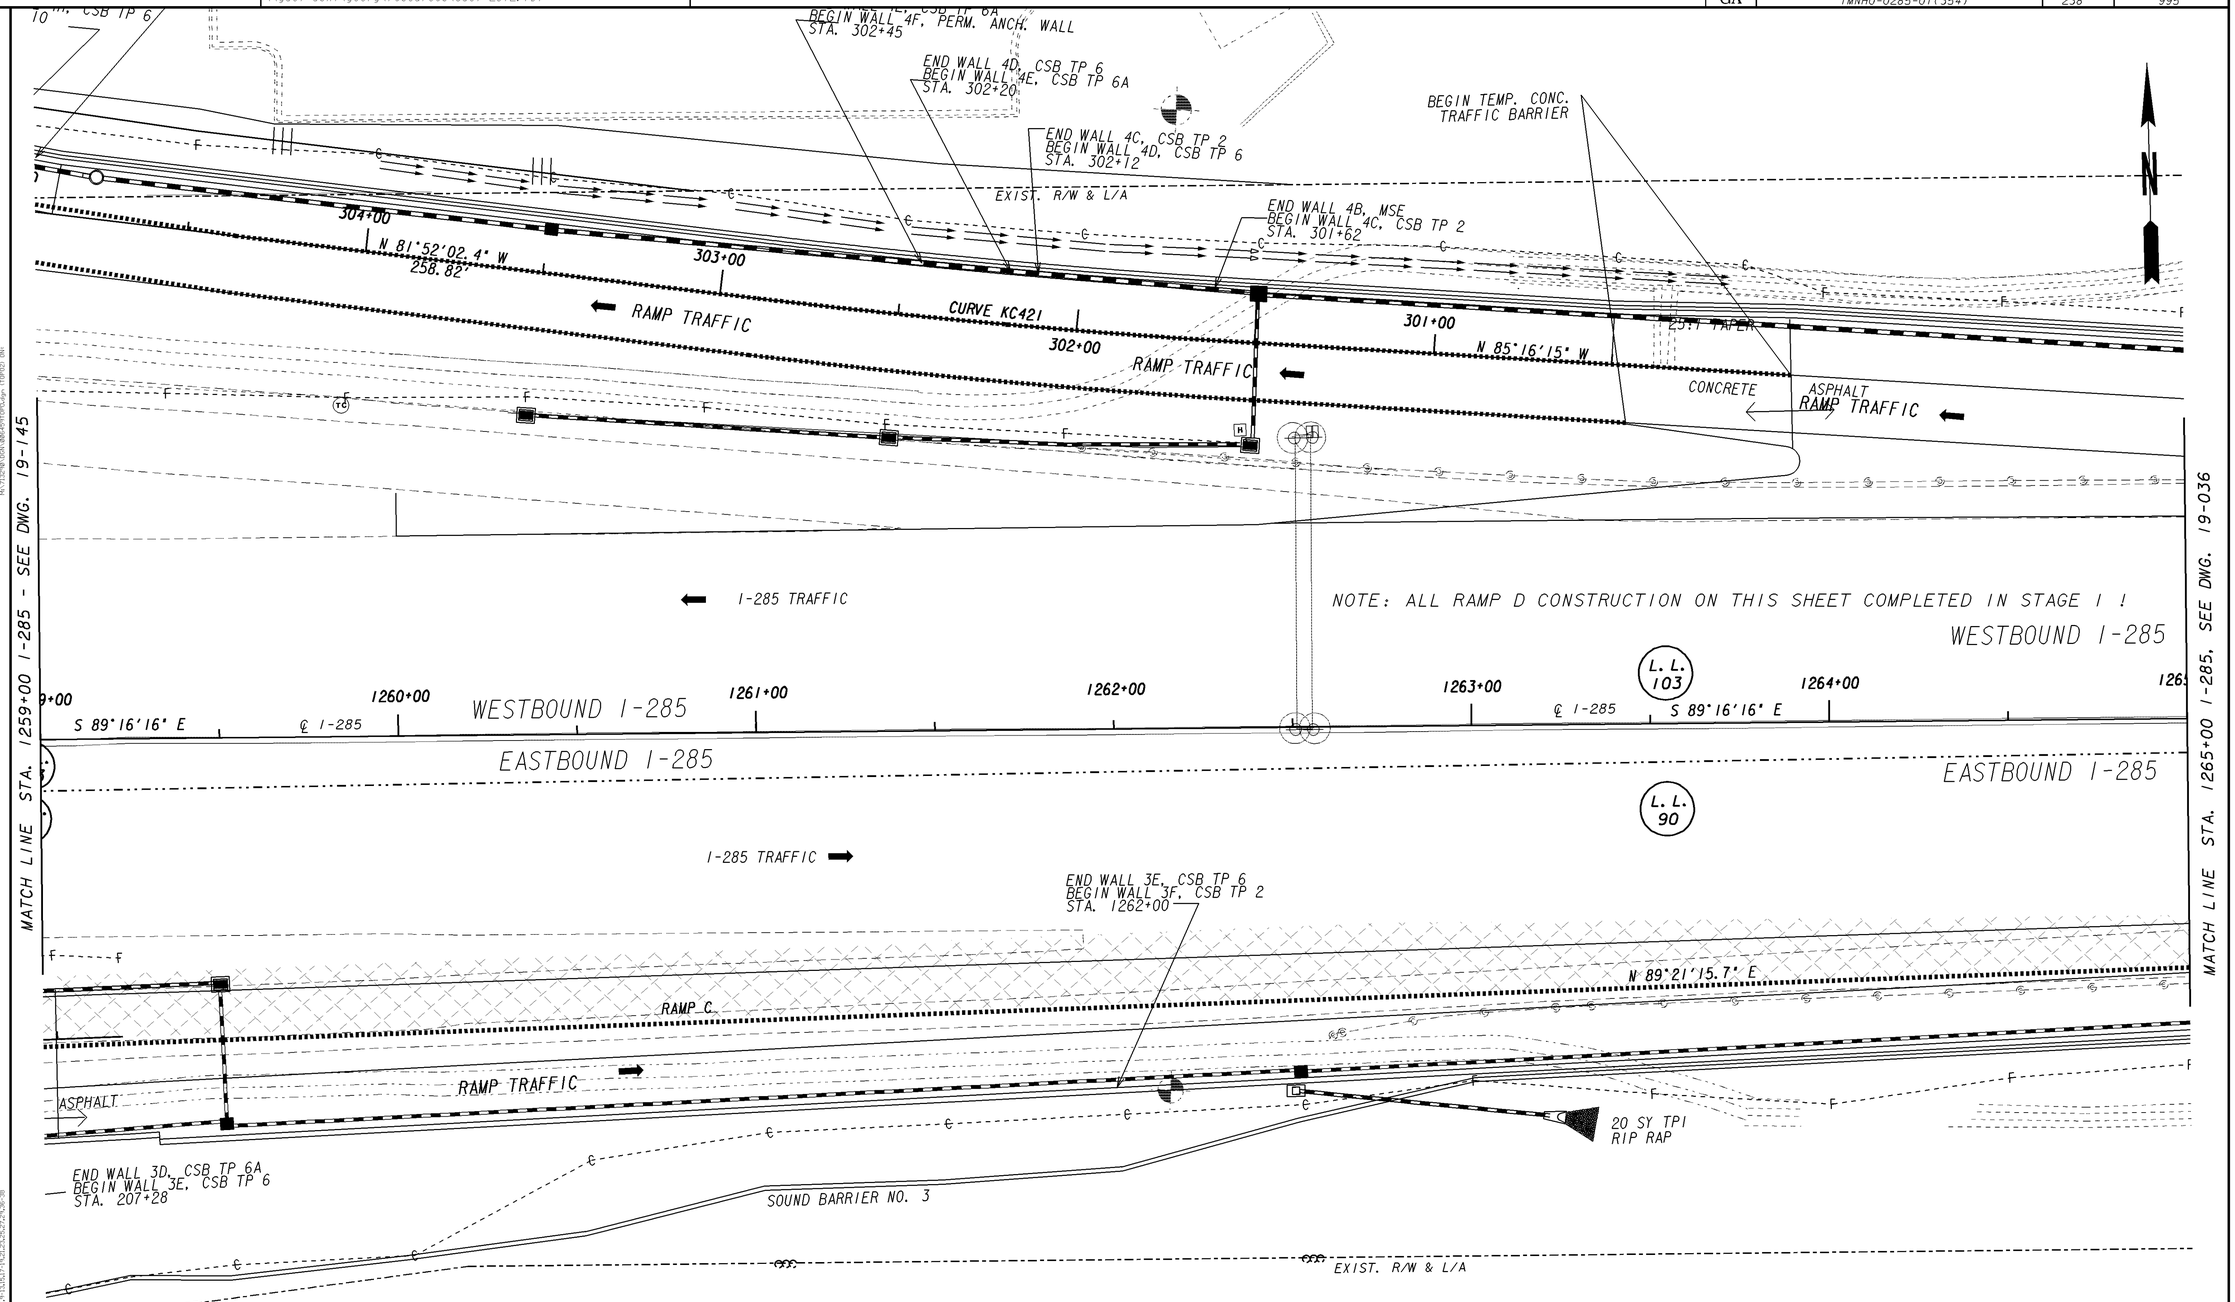

PROPERTY AND EXISTING R/W LINE	PAVEMENT REMOVAL
REQUIRED R/W LINE	TEMPORARY CONSTRUCTION PAVEMENT
CONSTRUCTION LIMITS	PERMANENT CONSTRUCTION
EASEMENT FOR CONSTR & MAINTENANCE OF SLOPES	CONCRETE MEDIAN CONSTRUCTION
EASEMENT FOR CONSTR OF SLOPES	MILL & OVERLAY CONSTRUCTION
EASEMENT FOR CONSTR OF DRIVES	OPEN LANES OF TRAFFIC

GEORGIA
DEPARTMENT OF TRANSPORTATION

SCALE IN FEET
0 20 40 80

REVISION DATES		
08/08/2014		

STATE OF GEORGIA
DEPARTMENT OF TRANSPORTATION
OFFICE: ROADWAY DESIGN

CONSTRUCTION STAGING STAGE 2

I-285 AT FLAT SHOALS RD
STA. 207+50, RAMP C
TO STA. 1264+50, I-285

DRAWING No. 19-146

1/5/2009 GPLN