8/20/2014 2:14:15 PM \\GDOT-DSN1\GOPLOT\OCE\OGC.gcf pmagoon M:\713290\Staging\713290_19-148.prf

8/20/2014 Wed Aug 20 14:14:30 2014	\\gdot-dsn1\gocfg\resources\Gdot-2012.tbl	M:\713290\Staging\713290sxRAMPC_s2.dgn	STATE	PROJECT NUMBER	SHEET NO.	TOTAL SHEETS
pmagoon			GA	IMNHO-0285-01(354)	240	995

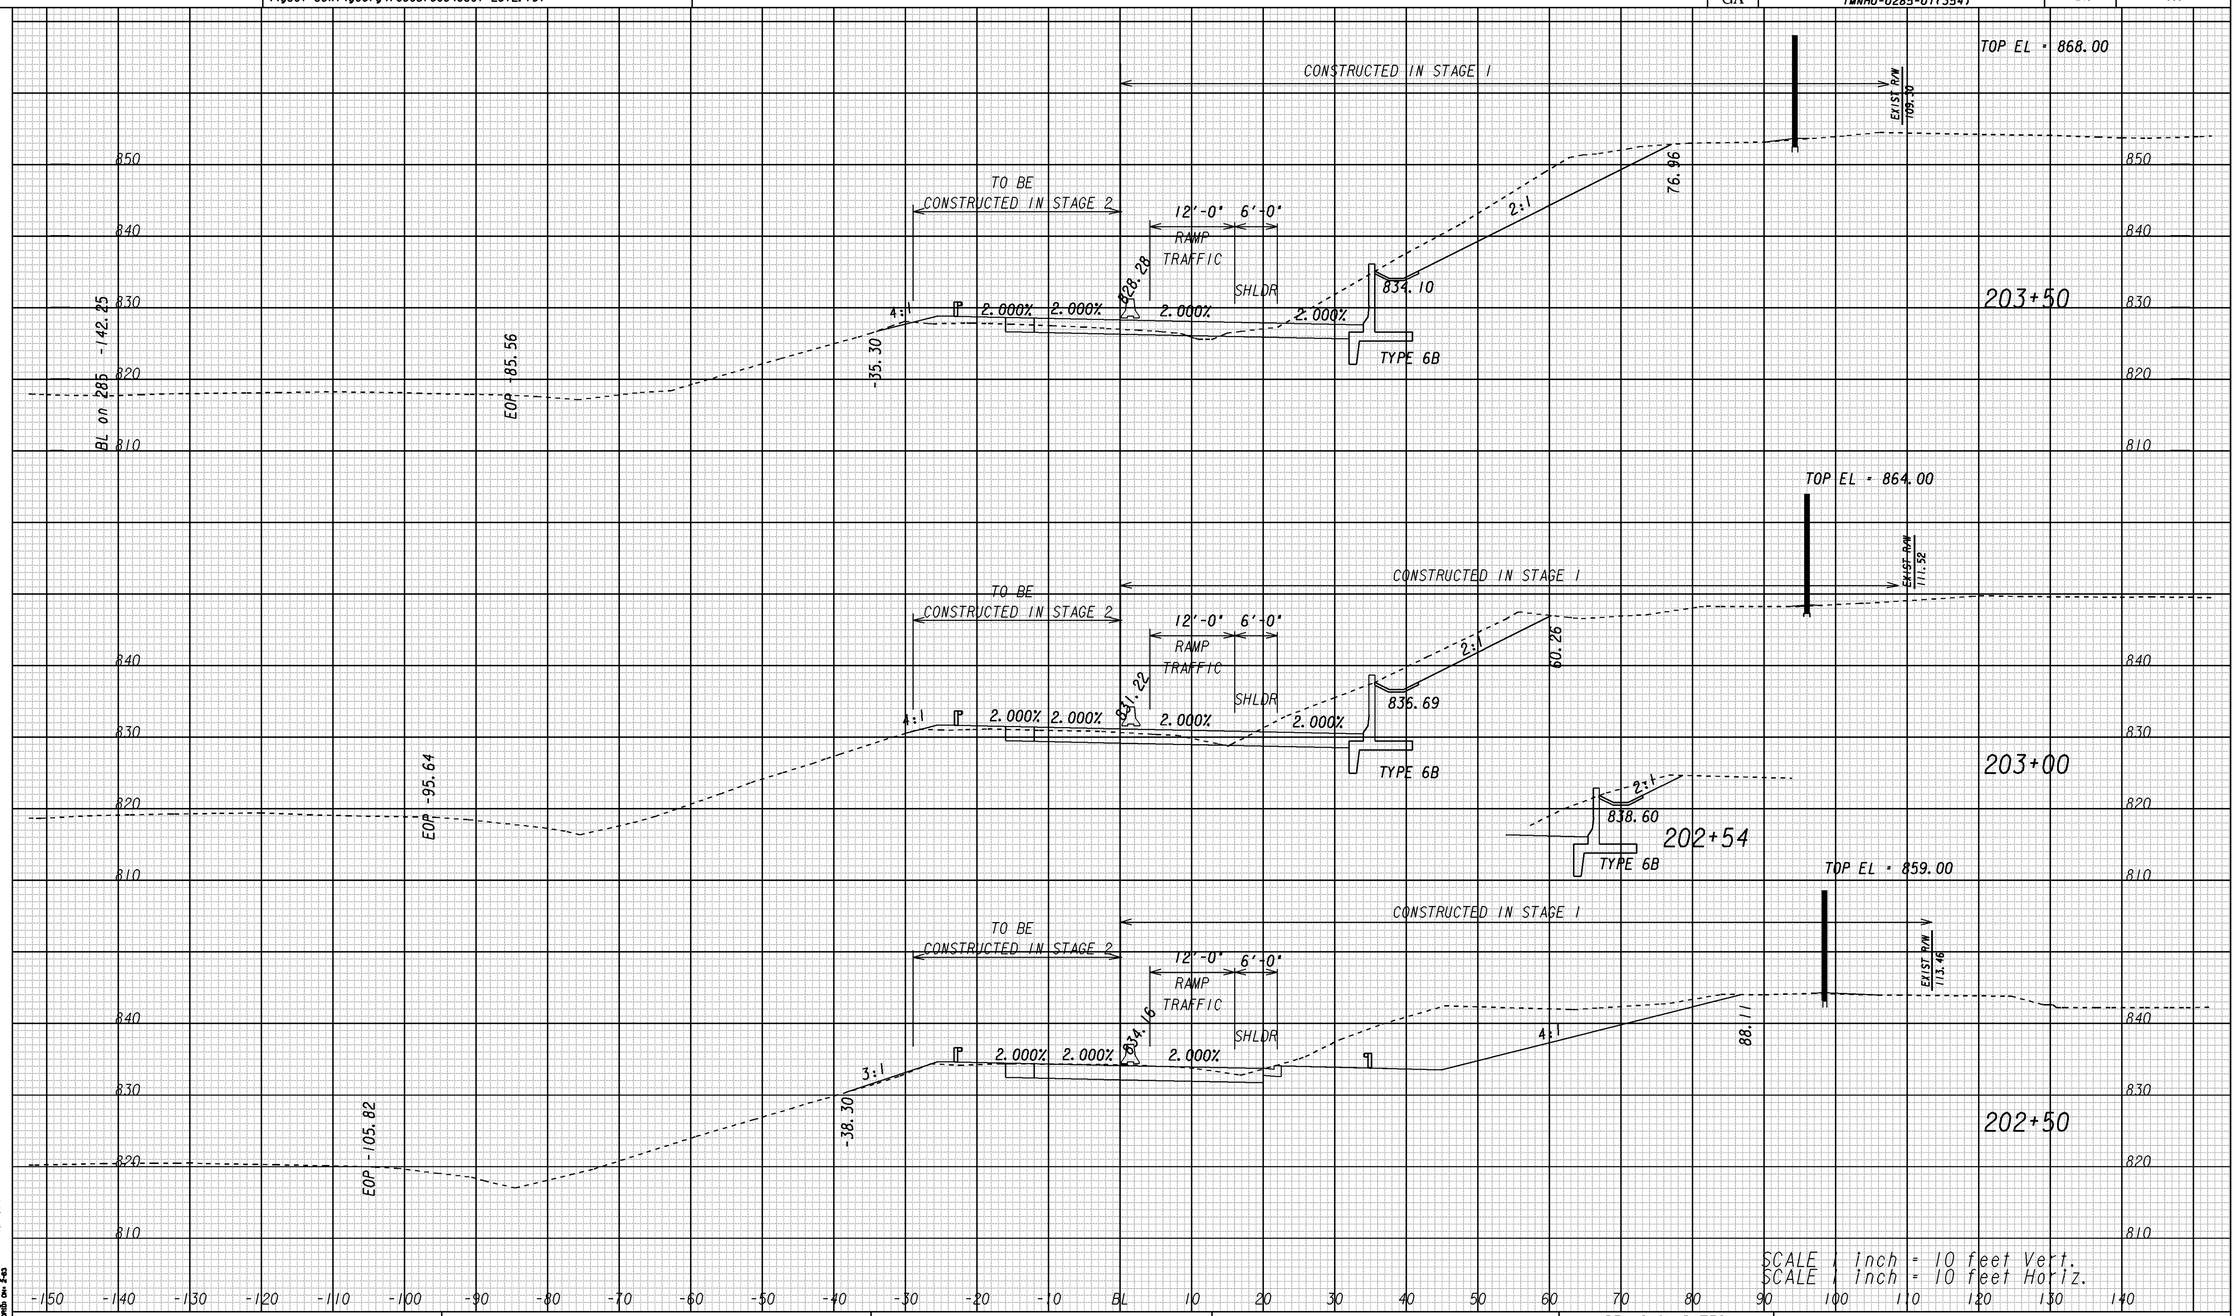

SCALE 1 inch = 10 feet Vert.
SCALE 1 inch = 10 feet Horiz.

1/5/2009 SJXSEW

GEORGIA
DEPARTMENT OF TRANSPORTATION

REVISION DATES		

STATE OF GEORGIA
DEPARTMENT OF TRANSPORTATION
OFFICE: ROADWAY DESIGN

CROSS SECTIONS CONSTRUCTION STAGE 2

I-285 AT SR155/FLAT SHOALS
STA. 202+00 TO STA. 203+00

DRAWING No. 19-148

8/20/2014 2:14:15 PM \\GDOT-DSN1\GOPLOT\OCE\OGC.gcf pmagoon M:\713290\Staging\713290_19-148.prf