8/20/2014 2:14:18 PM \\GDOT-DSN1\GOPLOT\OCE\OGC.gcf pmagoon M:\713290\Staging\713290_19-150.prf

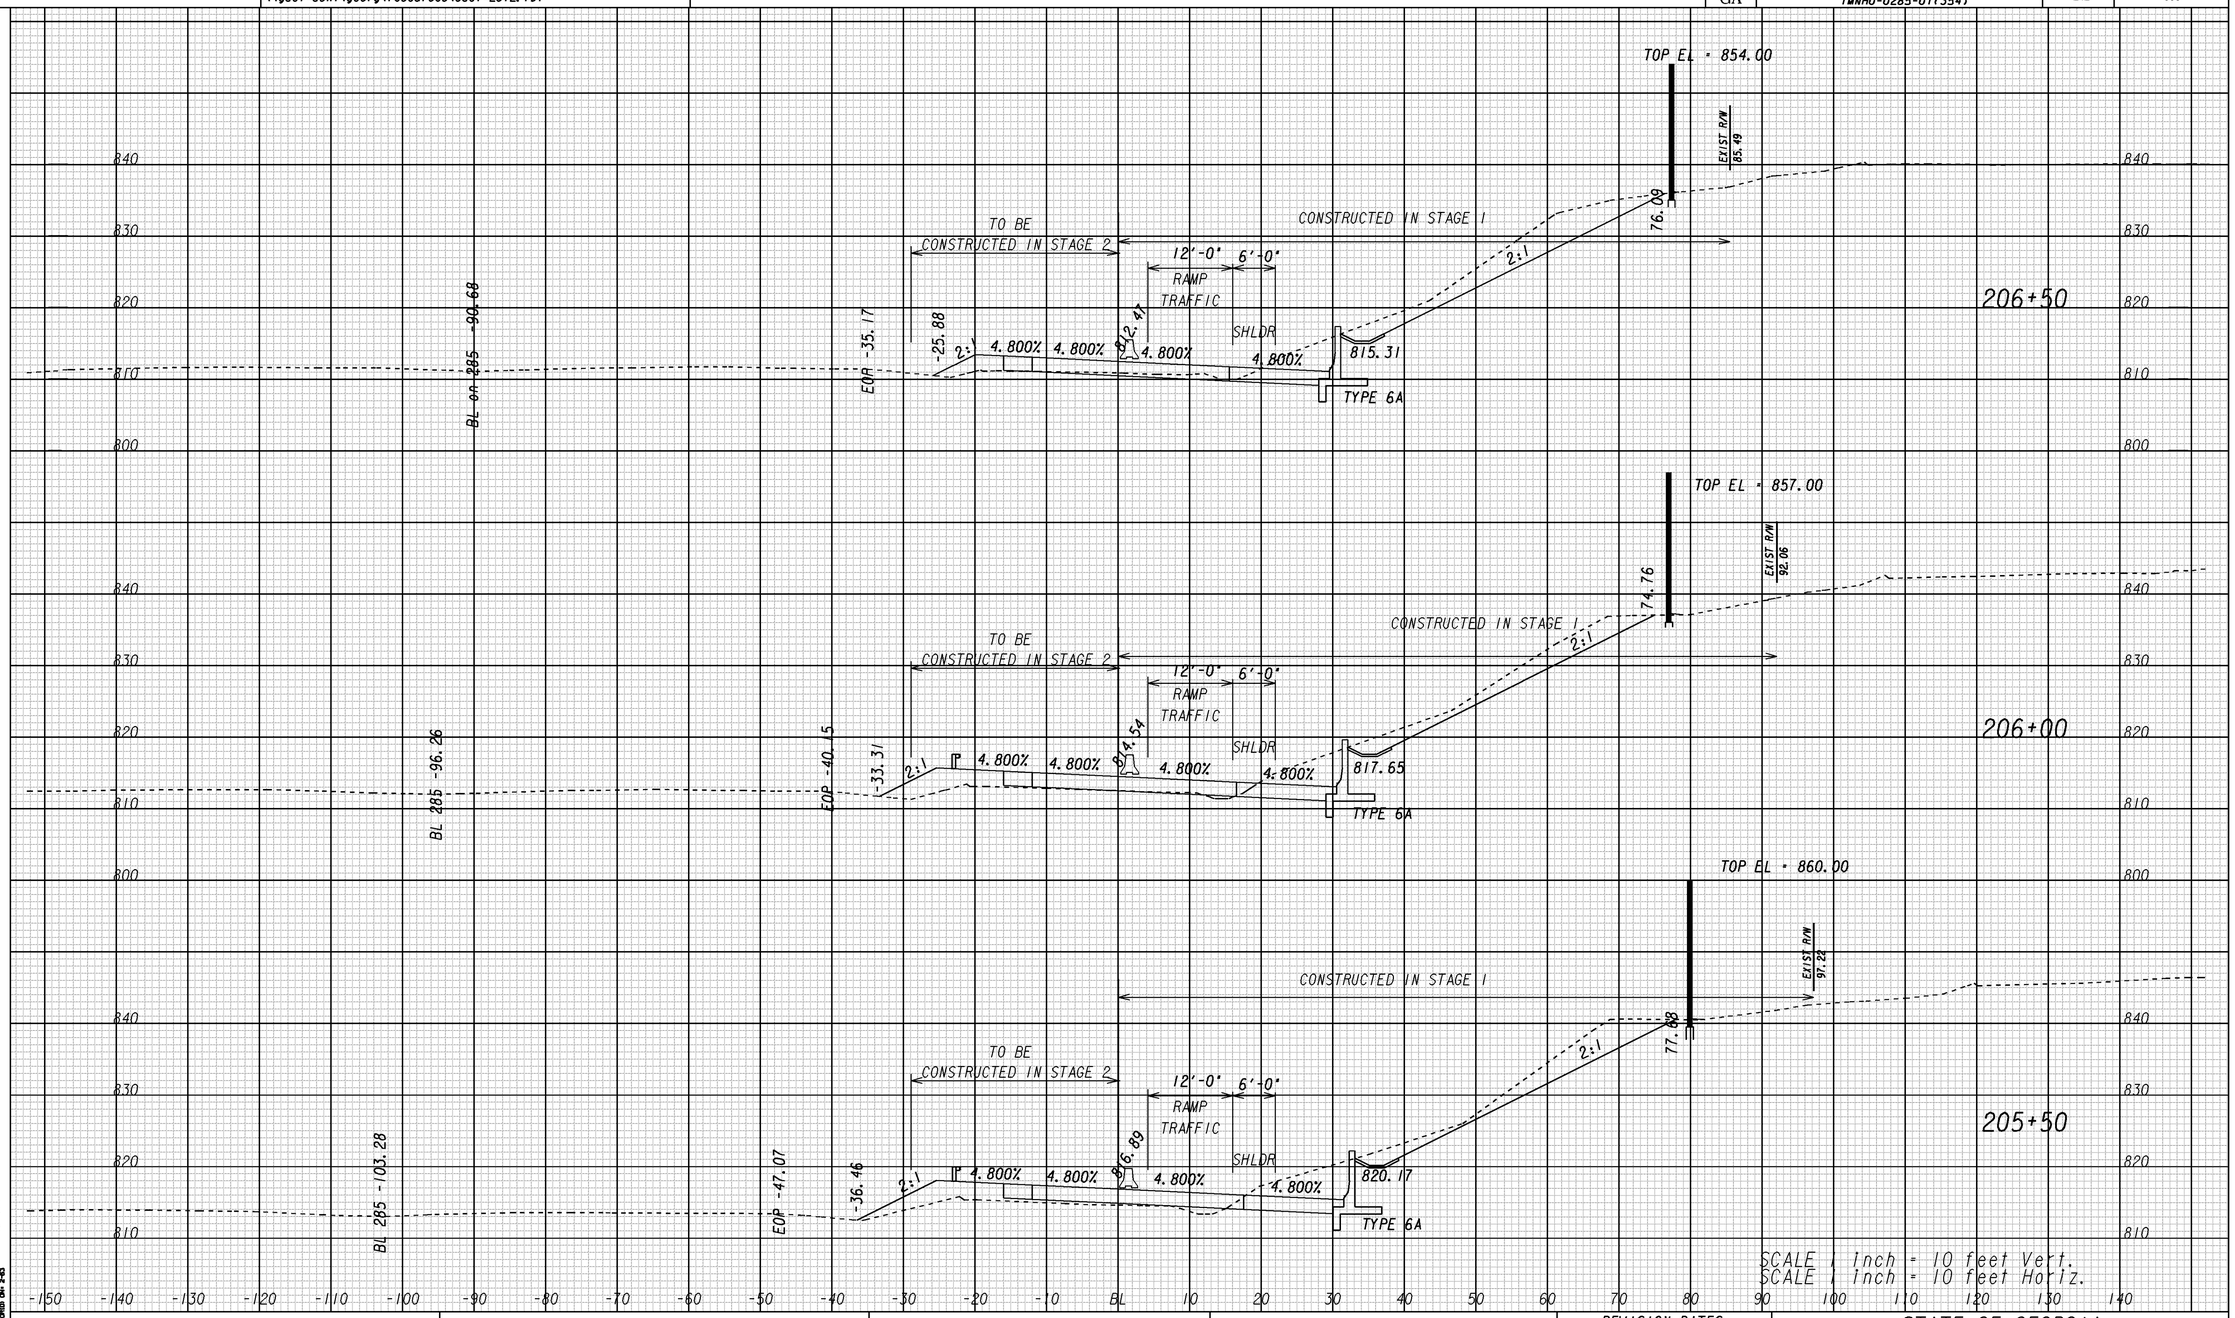

GEORGIA
DEPARTMENT OF TRANSPORTATION

REVISION DATES		

STATE OF GEORGIA
DEPARTMENT OF TRANSPORTATION

OFFICE: ROADWAY DESIGN

CROSS SECTIONS
CONSTRUCTION STAGE 2
I-285 AT SR155/FLAT SHOALS
STA. 205+00 TO STA. 206+00

DRAWING No. 19-150

1/5/2009 SUzSEW

8/20/2014 2:14:18 PM \\GDOT-DSN1\GOPLOT\OCE\OGC.gcf pmagoon M:\713290\Staging\713290_19-150.prf