8/20/2014 2:14:19 PM \\GDOT-DSNI\GOPLOT\OCE\OGC.gcf pmagoon M:\713290\Staging\713290_19-151.prf

8/20/2014 pmagoon	Wed Aug 20 14:14:32 2014	\\gdot-dsni\gocfg\resources\Gdot-2012.tbl	M:\713290\Staging\713290sxRAMPC_s2.dgn	STATE	PROJECT NUMBER	SHEET NO.	TOTAL SHEETS
				GA	IMNHO-0285-01(354)	243	995

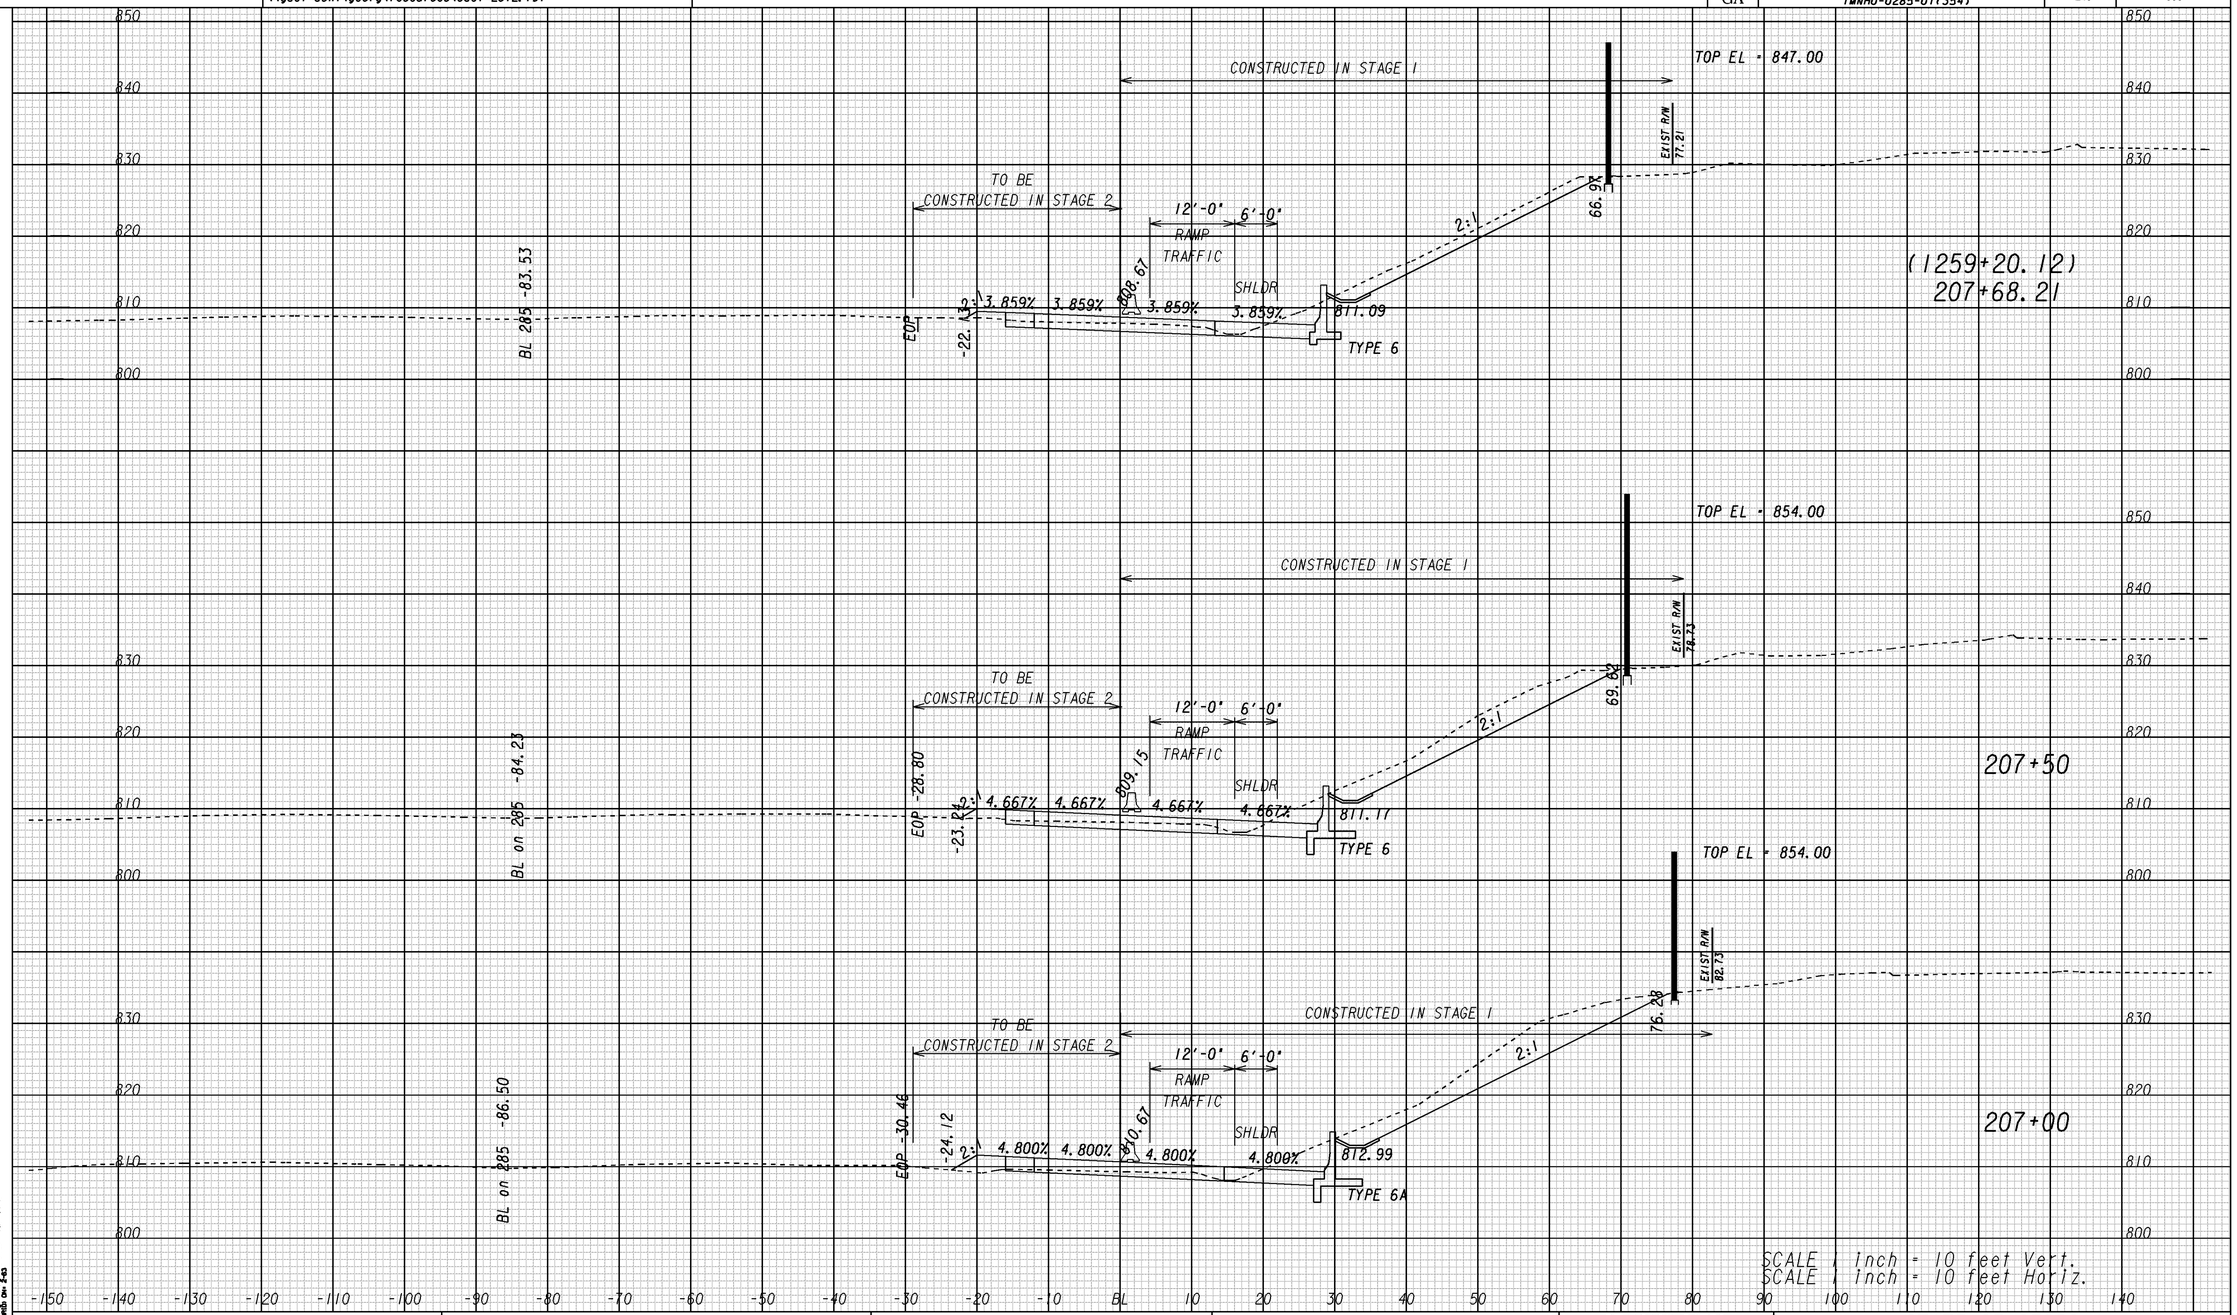

1/5/2009 SUtSEW

GEORGIA
DEPARTMENT OF TRANSPORTATION

REVISION DATES		

STATE OF GEORGIA
DEPARTMENT OF TRANSPORTATION
OFFICE: ROADWAY DESIGN

CROSS SECTIONS CONSTRUCTION STAGE 2

I-285 AT SR155/FLAT SHOALS
STA. 206+50 TO STA. 207+50

DRAWING No. 19-151

8/20/2014 2:14:19 PM \\GDOT-DSNI\GOPLOT\OCE\OGC.gcf pmagoon M:\713290\Staging\713290_19-151.prf