STATE	PROJECT NUMBER	SHEET NO.	TOTAL SHEETS
GA	IMNHO-0285-01(354)	252	995

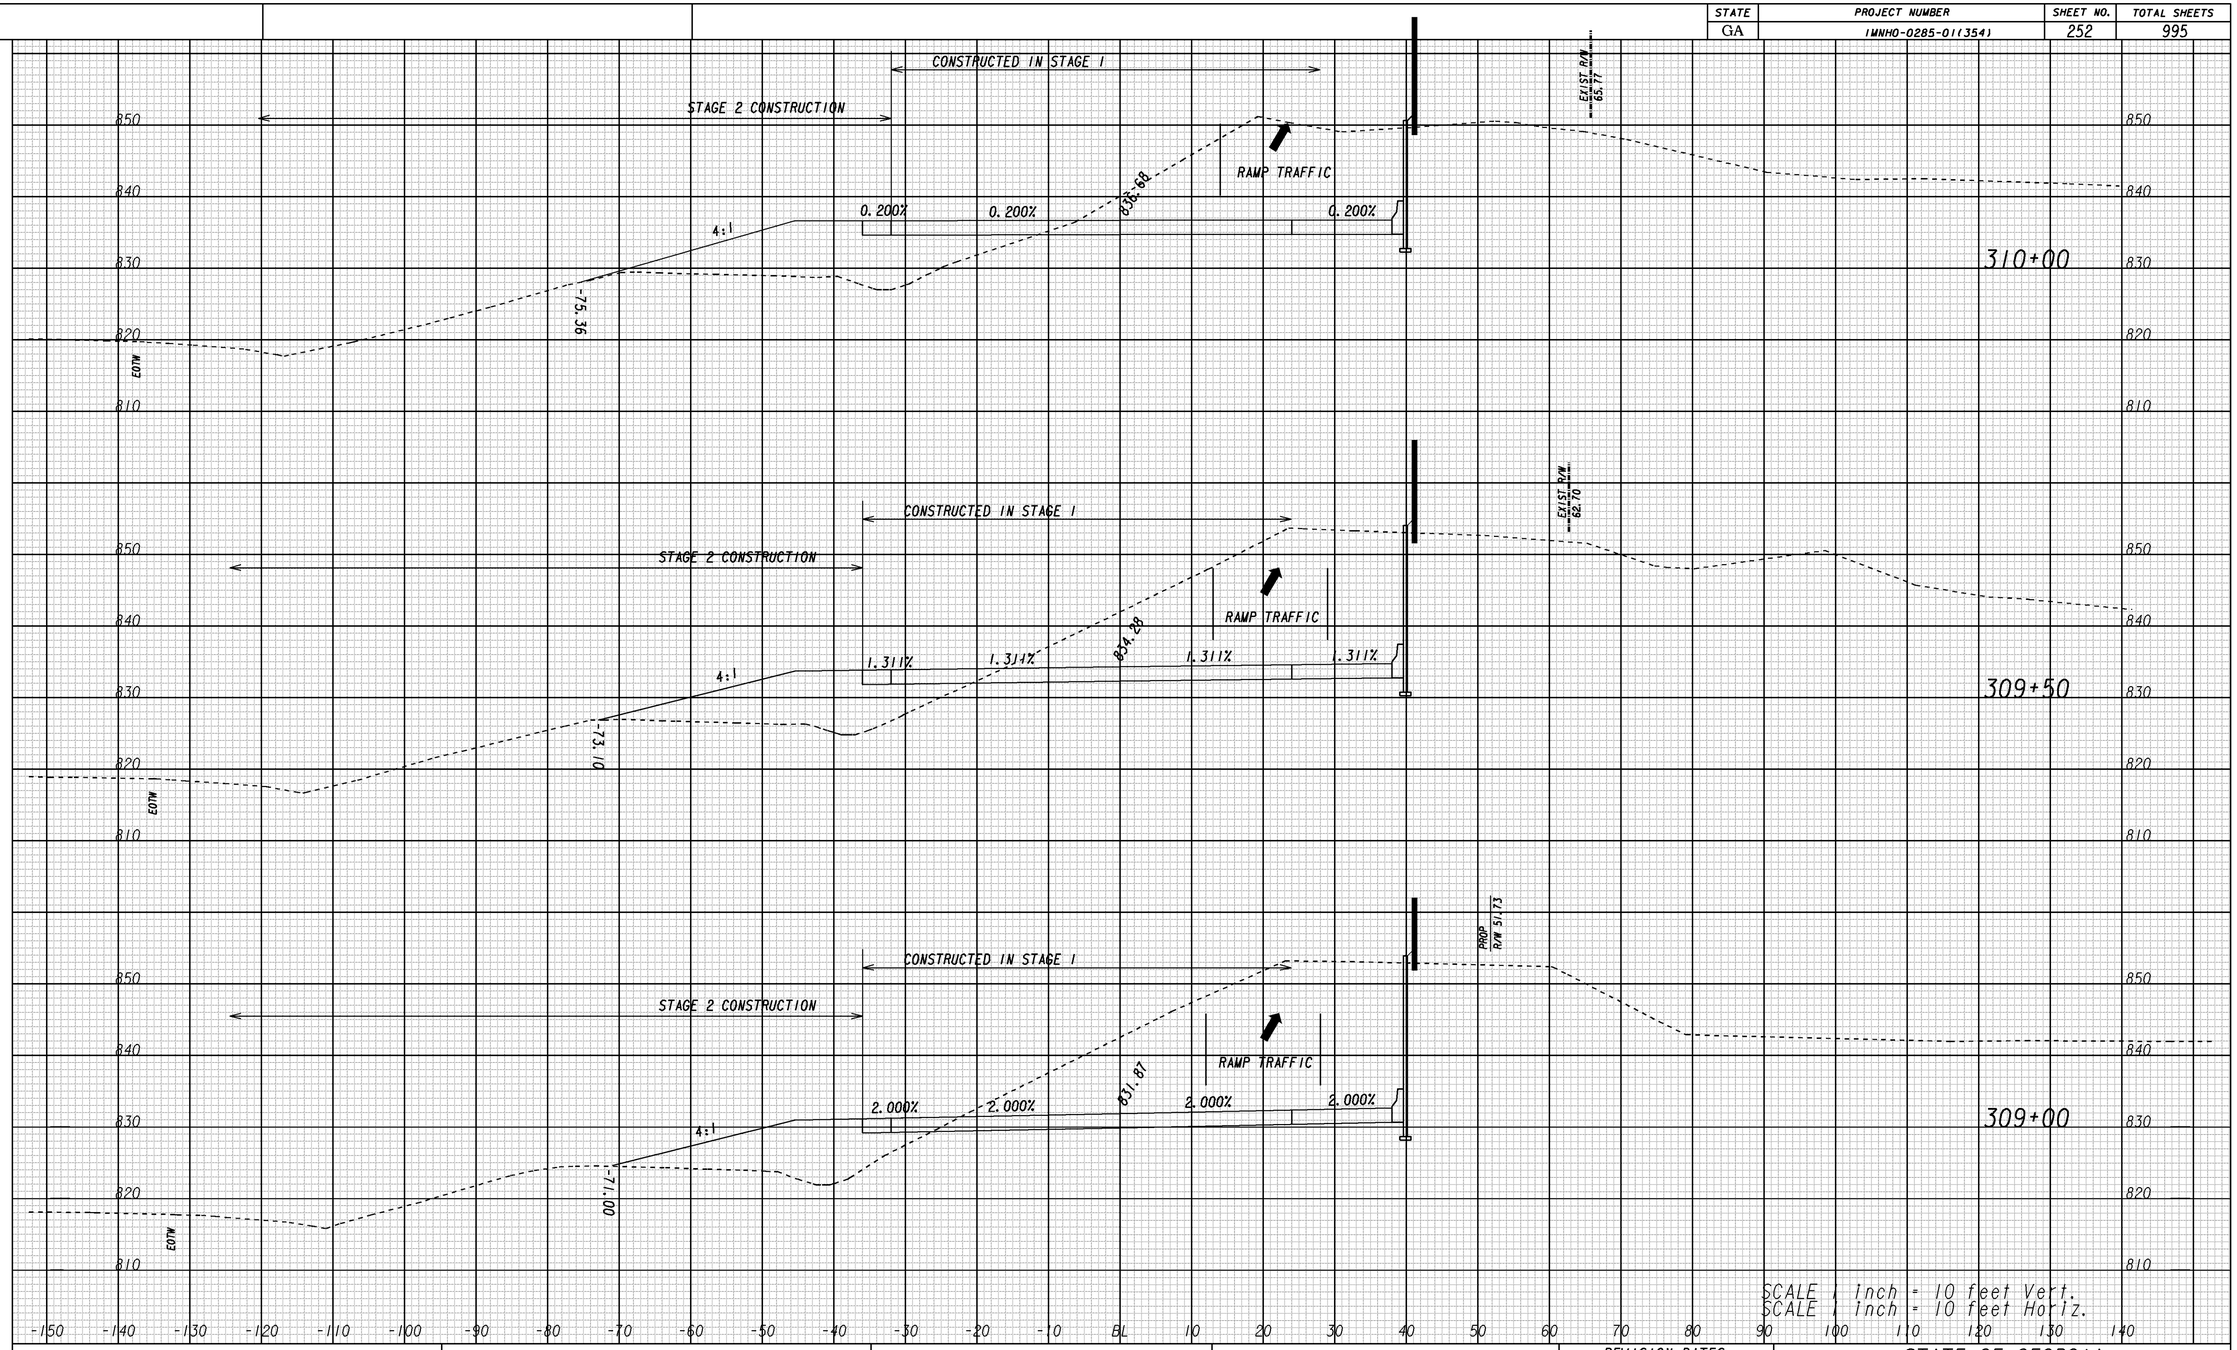

D

GEORGIA
DEPARTMENT OF TRANSPORTATION

REVISION DATES
08/08/14

STATE OF GEORGIA
DEPARTMENT OF TRANSPORTATION

OFFICE: ROADWAY DESIGN:

CROSS SECTIONS
CONSTRUCTION STAGE 2
I-285 AT SR155/FLAT SHOALS
STA. 309+00 TO STA. 310+00

DRAWING No. 19-160

1/5/2009 SUYSEW