8/21/2014 3:29:25 PM \\GDOT-DSN1\GOPLOT\OCF\OGC.gcf swoods B:\713290\Staging\713290_19-163.prf

STATE	PROJECT NUMBER	SHEET NO.	TOTAL SHEETS
GA	IMNHO-0285-01(354)	255	995

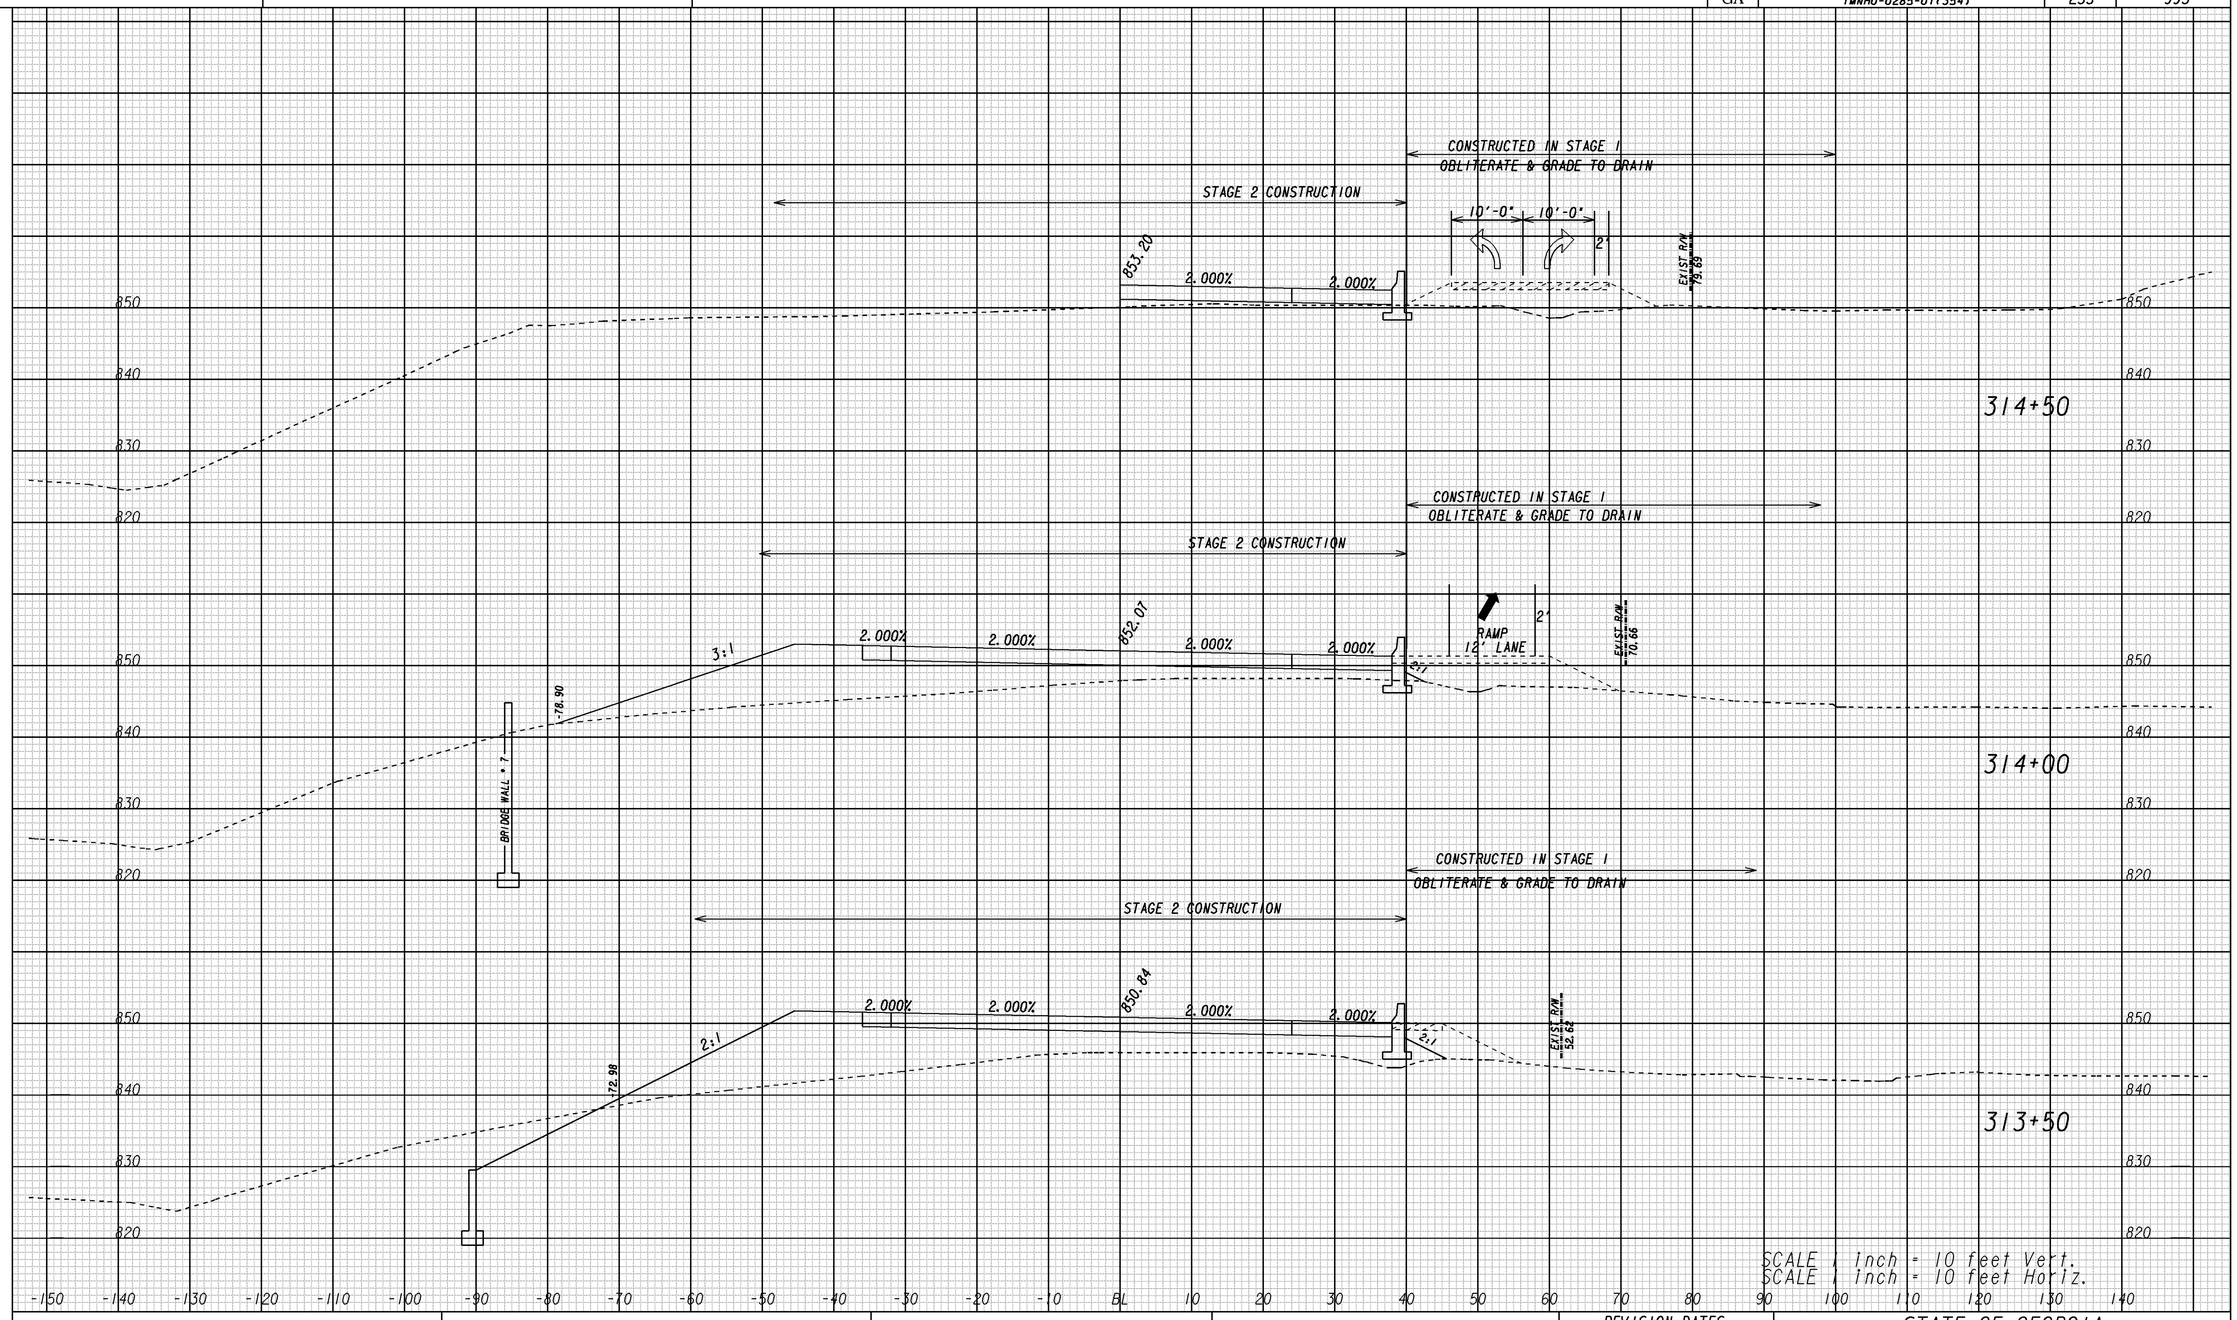

D

GEORGIA
DEPARTMENT OF TRANSPORTATION

REVISION DATES		
08/08/14		

STATE OF GEORGIA
DEPARTMENT OF TRANSPORTATION

OFFICE: ROADWAY DESIGN:

CROSS SECTIONS
CONSTRUCTION STAGE 2
I-285 AT SR155/FLAT SHOALS
STA. 313+50 TO STA. 314+50

DRAWING No. 19-163

1/5/2009 SUTSEW

8/21/2014 3:29:25 PM \\GDOT-DSN1\GOPLOT\OCF\OGC.gcf swoods B:\713290\Staging\713290_19-163.prf