8/20/2014 2:15:23 PM \\GDOT-DSN1\GOPLOT\OCE\OGC.gcf pmagoon M:\713290\Staging\713290_19-174.prf

8/20/2014 pmagoon | Wed Aug 20 14:15:27 2014 | \\gdot-dsn1\gocfg\resources\Gdot-2012.tbl | M:\713290\Staging\713290sxSR155_s2.DGN

STATE	PROJECT NUMBER	SHEET NO.	TOTAL SHEETS
GA		266	995

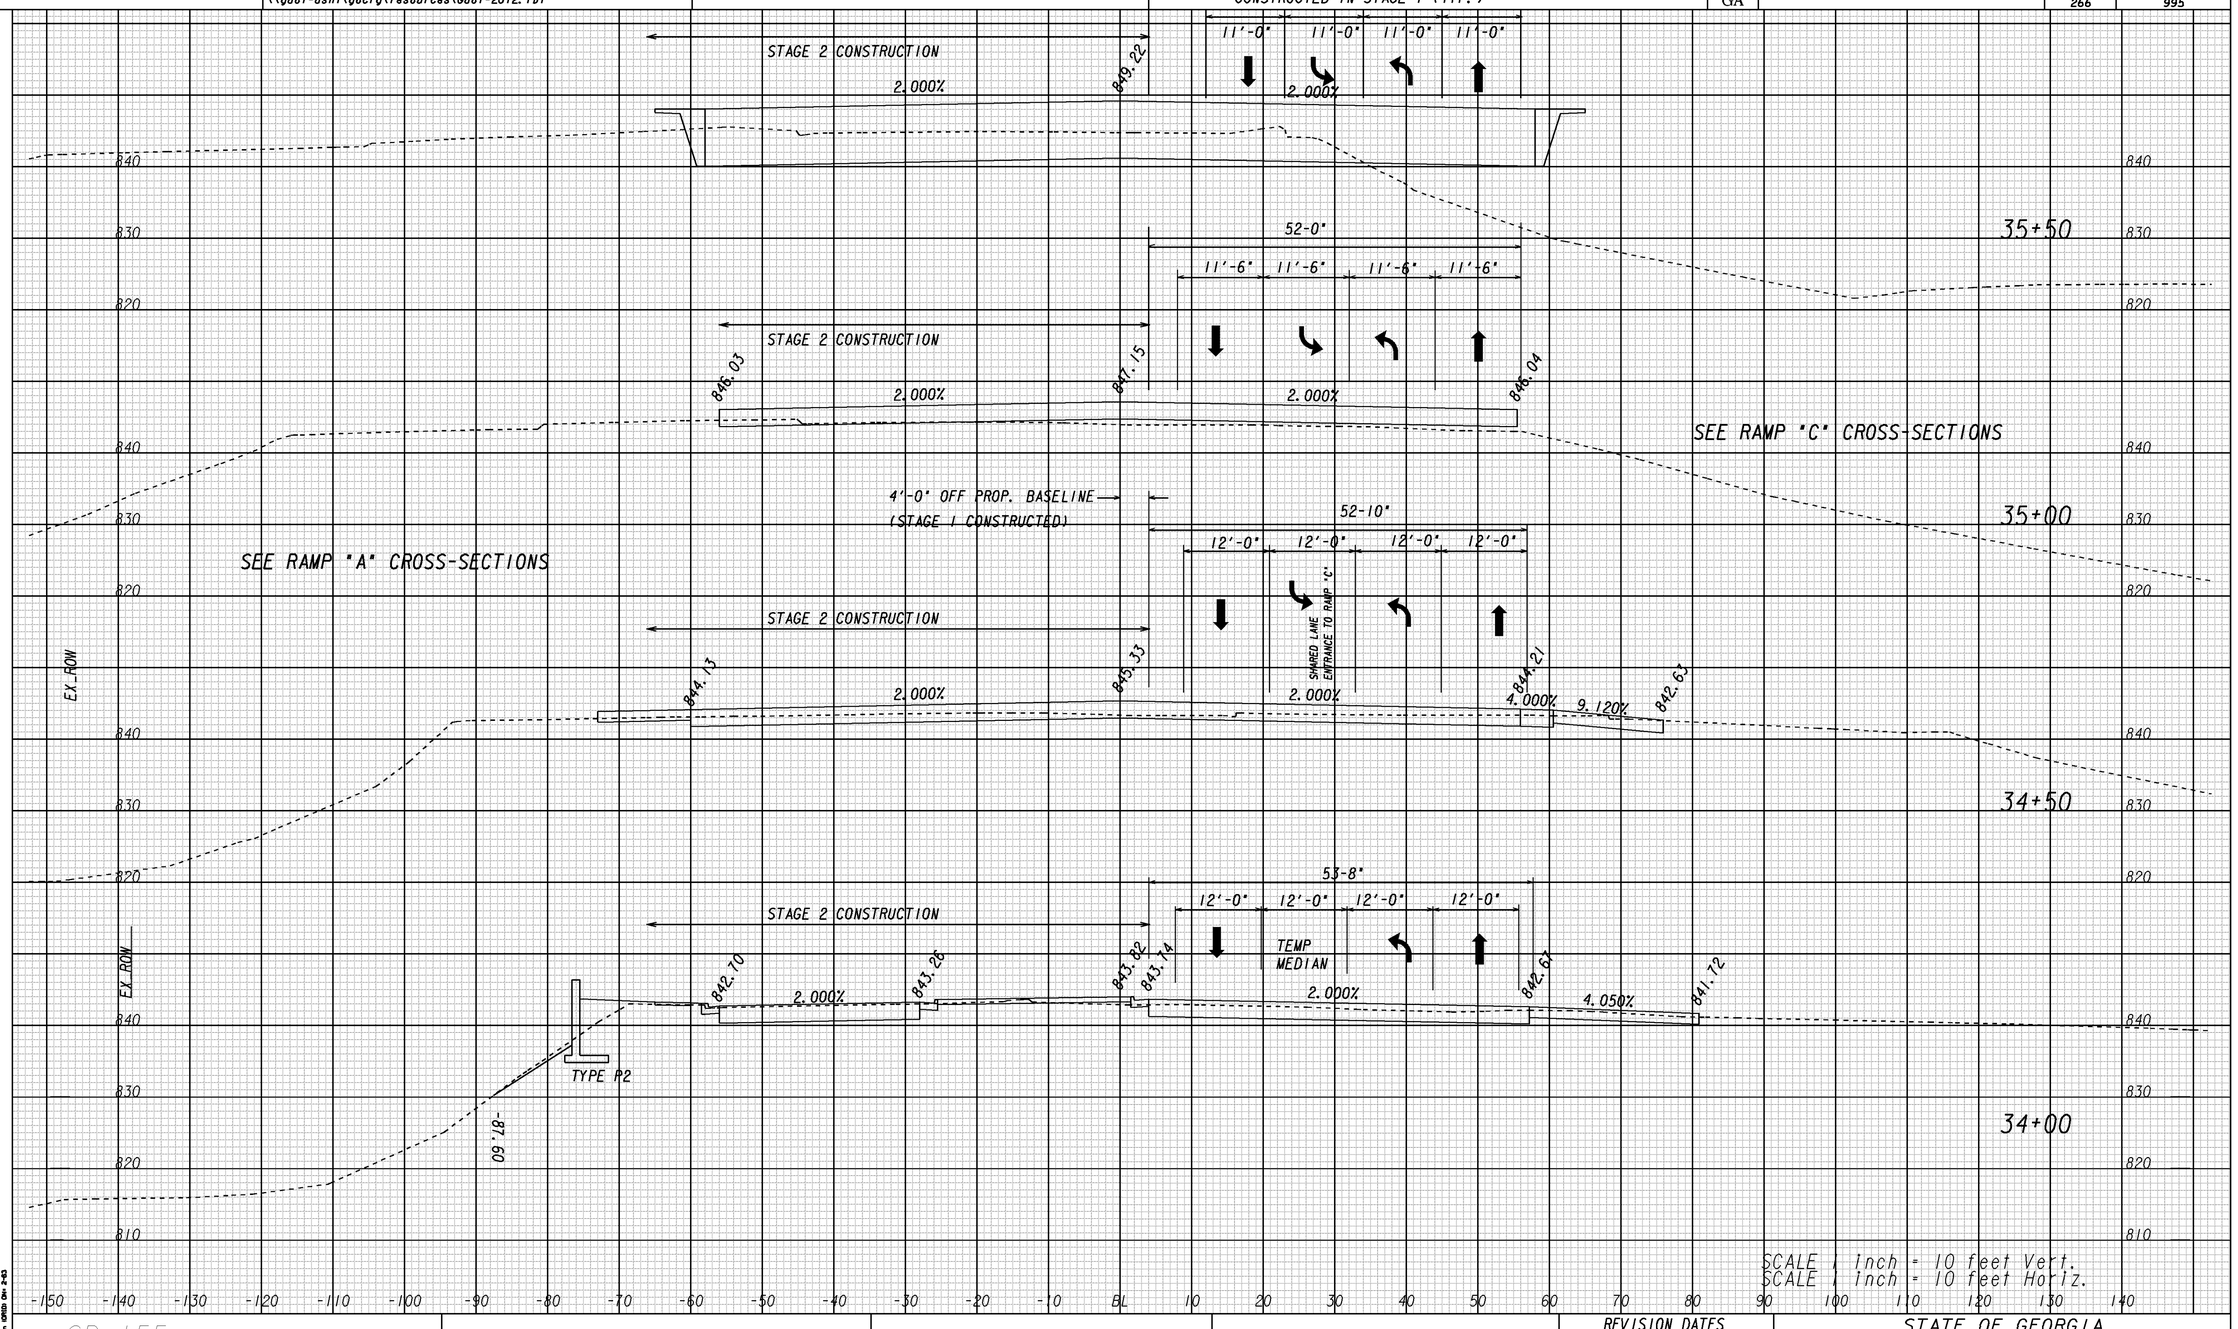

SCALE 1 inch = 10 feet Vert.
SCALE 1 inch = 10 feet Horiz.

SR 155

GEORGIA
DEPARTMENT OF TRANSPORTATION

REVISION DATES		
8/8/14		

STATE OF GEORGIA
DEPARTMENT OF TRANSPORTATION
OFFICE: ROADWAY DESIGN:

CROSS SECTIONS CONSTRUCTION STAGE 2

I-285 AT SR155/FLAT SHOALS
STA. 34+00 TO STA. 35+50 FSR

DRAWING No. 19-174

1/5/2009 SuitSEW

8/20/2014 2:15:23 PM \\GDOT-DSN1\GOPLOT\OCE\OGC.gcf pmagoon M:\713290\Staging\713290_19-174.prf