8/20/2014 Wed Aug 20 14:15:31 2014 pmagoon	\\gdot-dsn1\gocfg\resources\Gdot-2012.tbl	M:\713290\Staging\713290sxSR155_s2.DGN	STATE	PROJECT NUMBER	SHEET NO.	TOTAL SHEETS
			GA	IMNHO-0285-01(354)	268	995

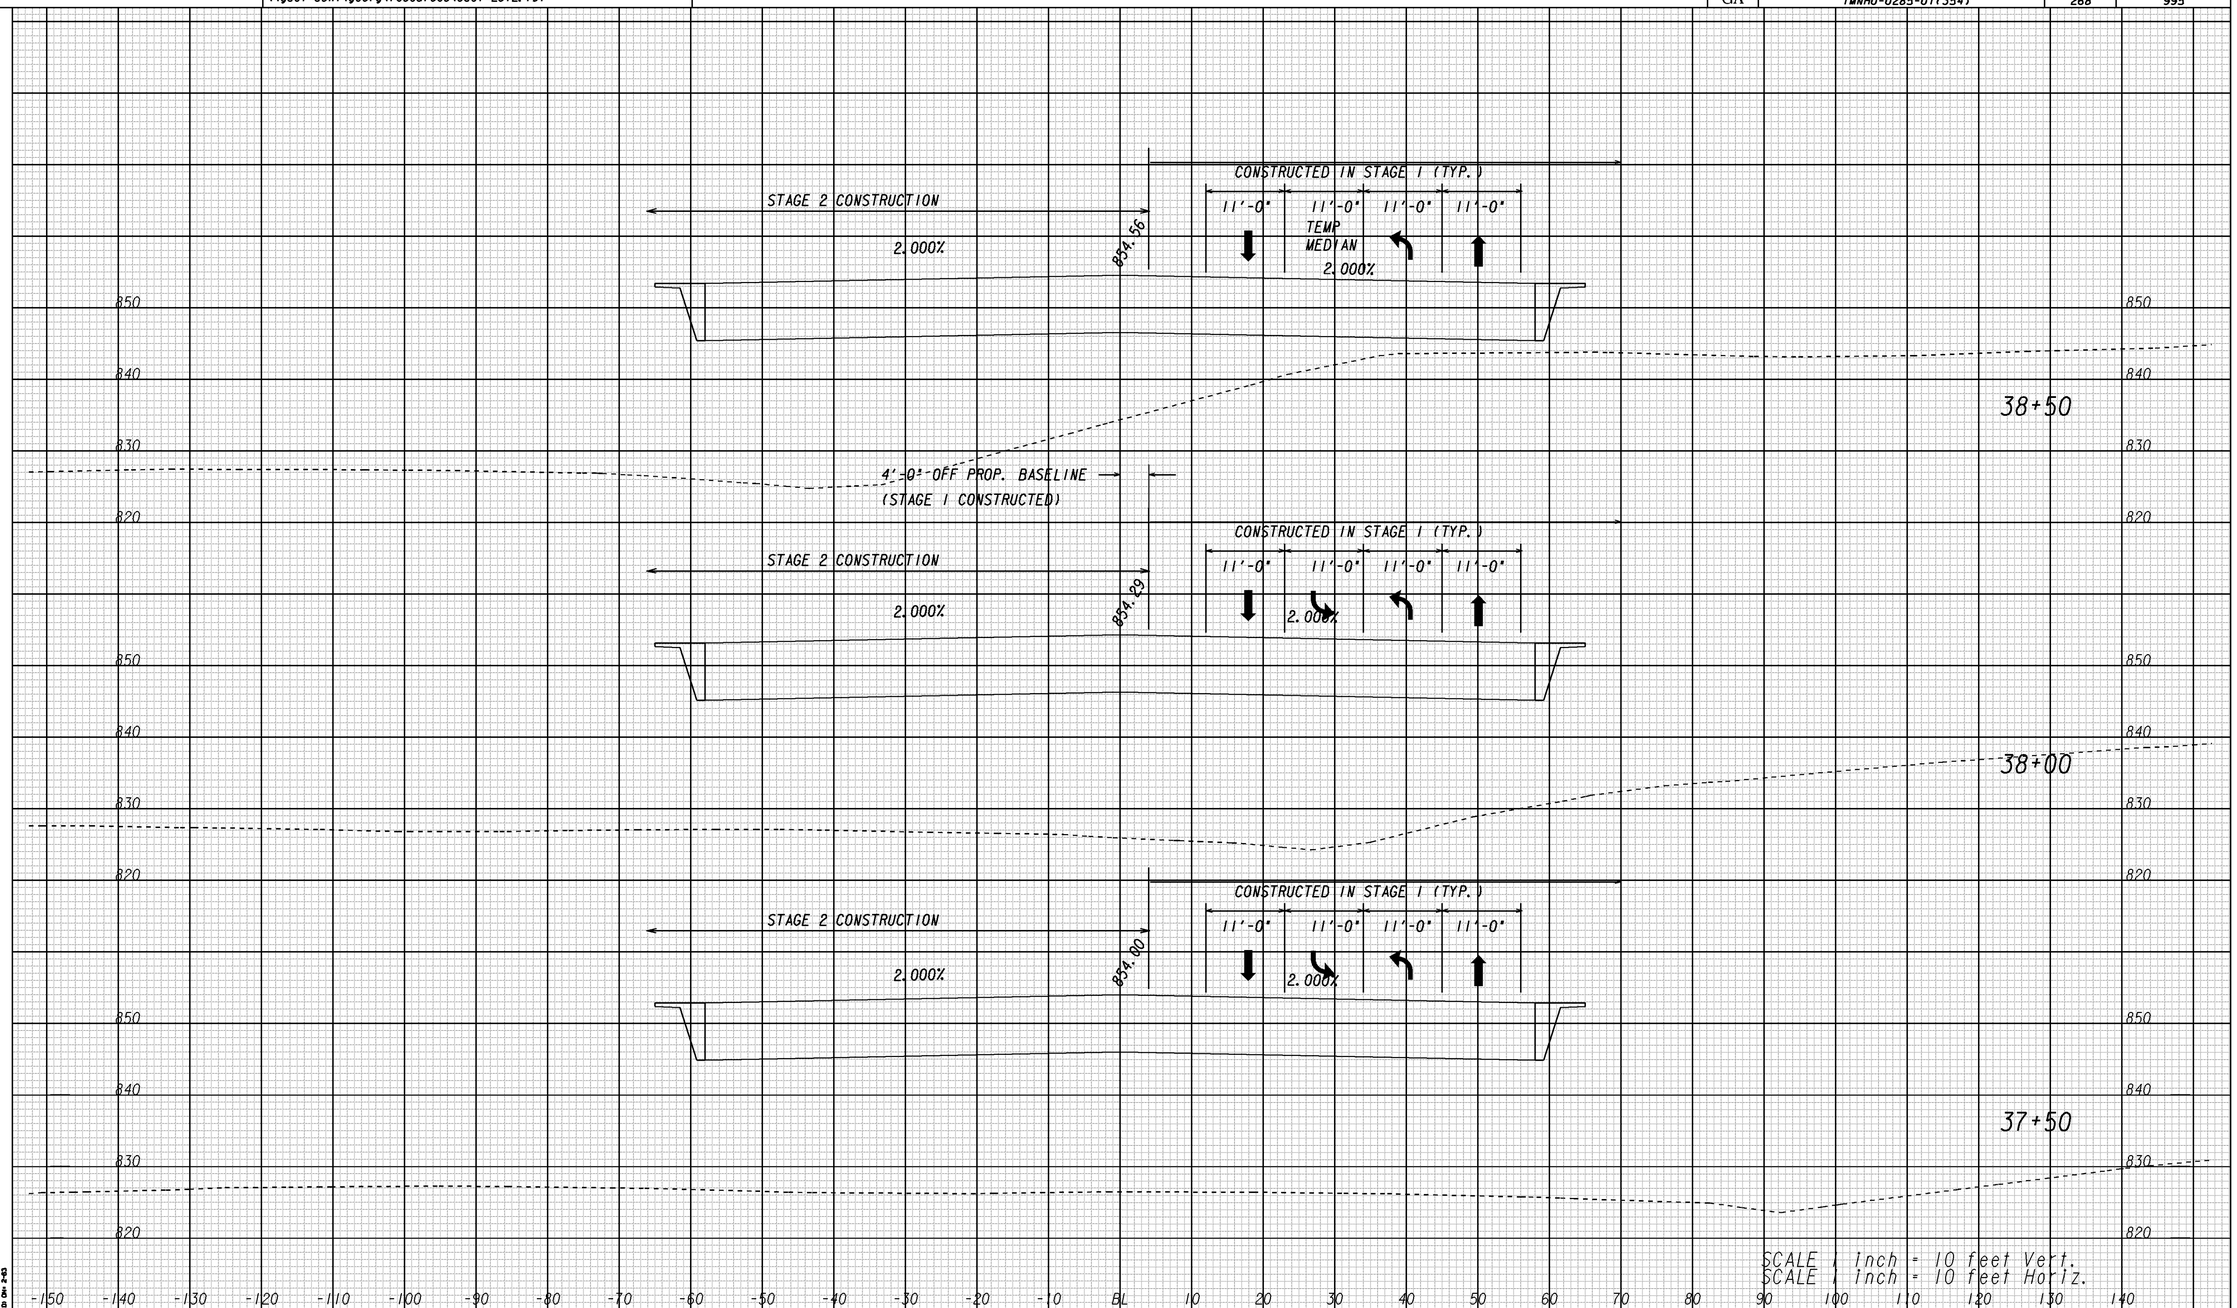

SR 155

GEORGIA
DEPARTMENT OF TRANSPORTATION

REVISION DATES		

STATE OF GEORGIA
DEPARTMENT OF TRANSPORTATION

OFFICE: ROADWAY DESIGN:

CROSS SECTIONS
CONSTRUCTION STAGE 2
I-285 AT SR155/FLAT SHOALS
STA. 37+50 TO STA. 38+50 FSR

DRAWING No. 19-176

1/5/2009 SUZSEW

m:\713290\Staging\MNHO-0285-01(354) GRID 2.dgn (GRID) Div: 2-03