STATE	PROJECT NUMBER	SHEET NO.	TOTAL SHEETS
GA	IMNHO-0285-01(354)	272	995

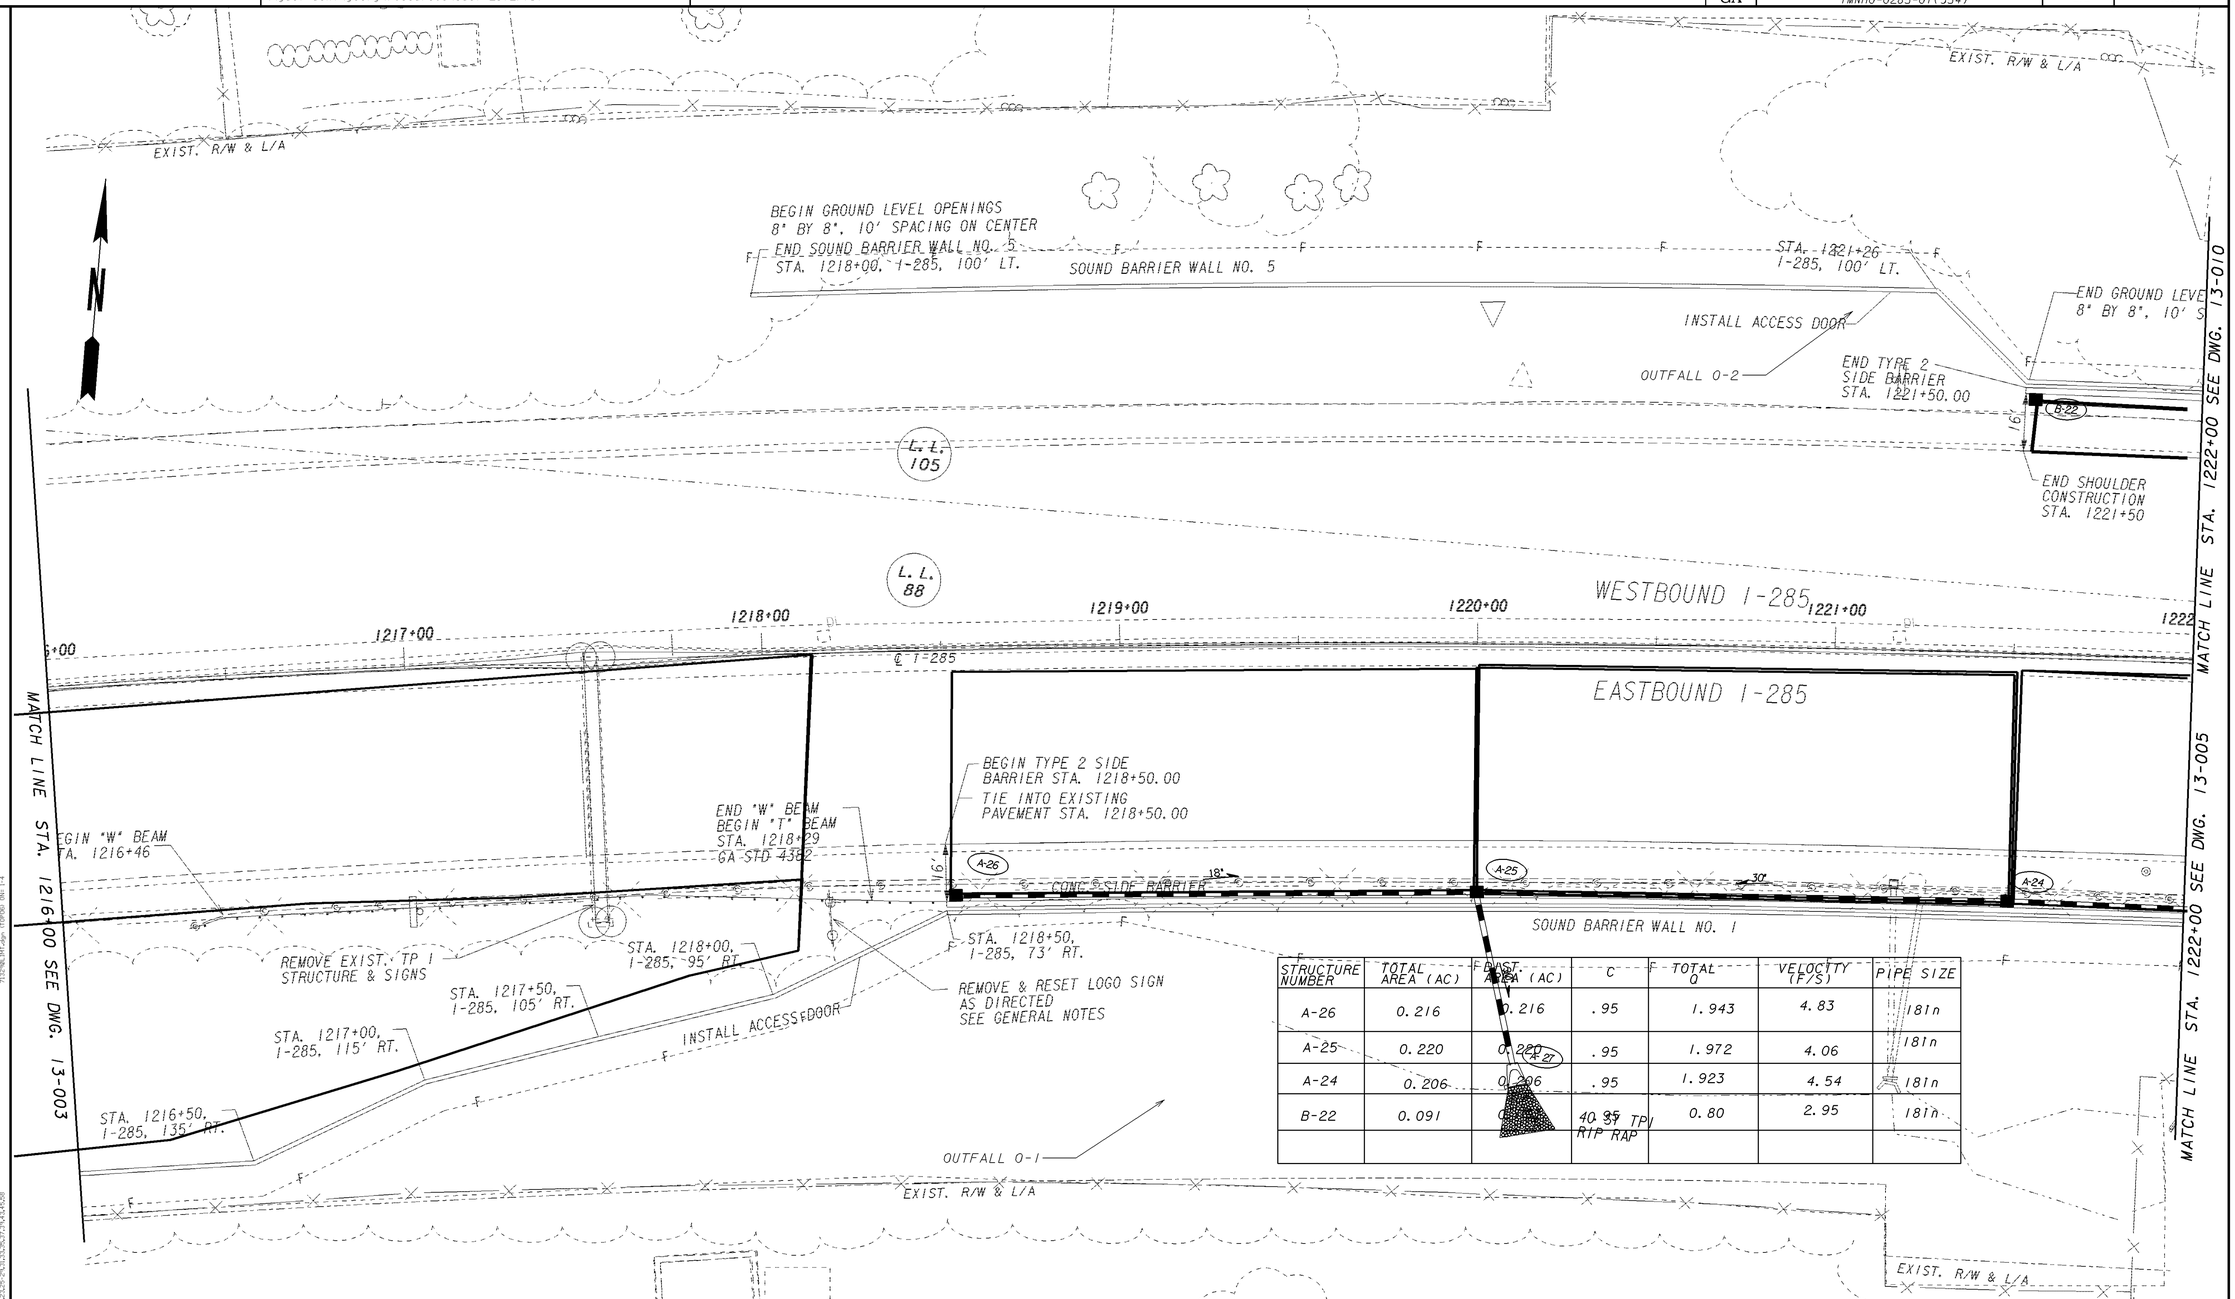

STRUCTURE NUMBER	TOTAL AREA (AC)	EXIST. AREA (AC)	C	TOTAL Q	VELOCITY (F/S)	PIPE SIZE
A-26	0.216	0.216	.95	1.943	4.83	18in
A-25	0.220	0.220	.95	1.972	4.06	18in
A-24	0.206	0.206	.95	1.923	4.54	18in
B-22	0.091	0.091	.95	0.80	2.95	18in

PROPERTY AND EXISTING R/W LINE
REQUIRED R/W LINE
CONSTRUCTION LIMITS
EASEMENT FOR CONSTR & MAINTENANCE OF SLOPES
EASEMENT FOR CONSTR OF SLOPES
EASEMENT FOR CONSTR OF DRIVES

BEGIN LIMIT OF ACCESS.....BLA
END LIMIT OF ACCESS.....ELA
LIMIT OF ACCESS
REQ'D R/W & LIMIT OF ACCESS

GEORGIA
DEPARTMENT OF TRANSPORTATION

SCALE IN FEET
0 20 40 80

REVISION DATES

STATE OF GEORGIA
DEPARTMENT OF TRANSPORTATION
OFFICE: ROADWAY DESIGN

DRAINAGE AREA MAP

I-285 AT SR155/FLAT SHOALS
STA. 1216+00 TO STA. 1222+00

DRAWING NO. 21-001

1/5/2009 GPLN