STATE	PROJECT NUMBER	SHEET NO.	TOTAL SHEETS
GA	IMNHO-0285-01(354)	275	995

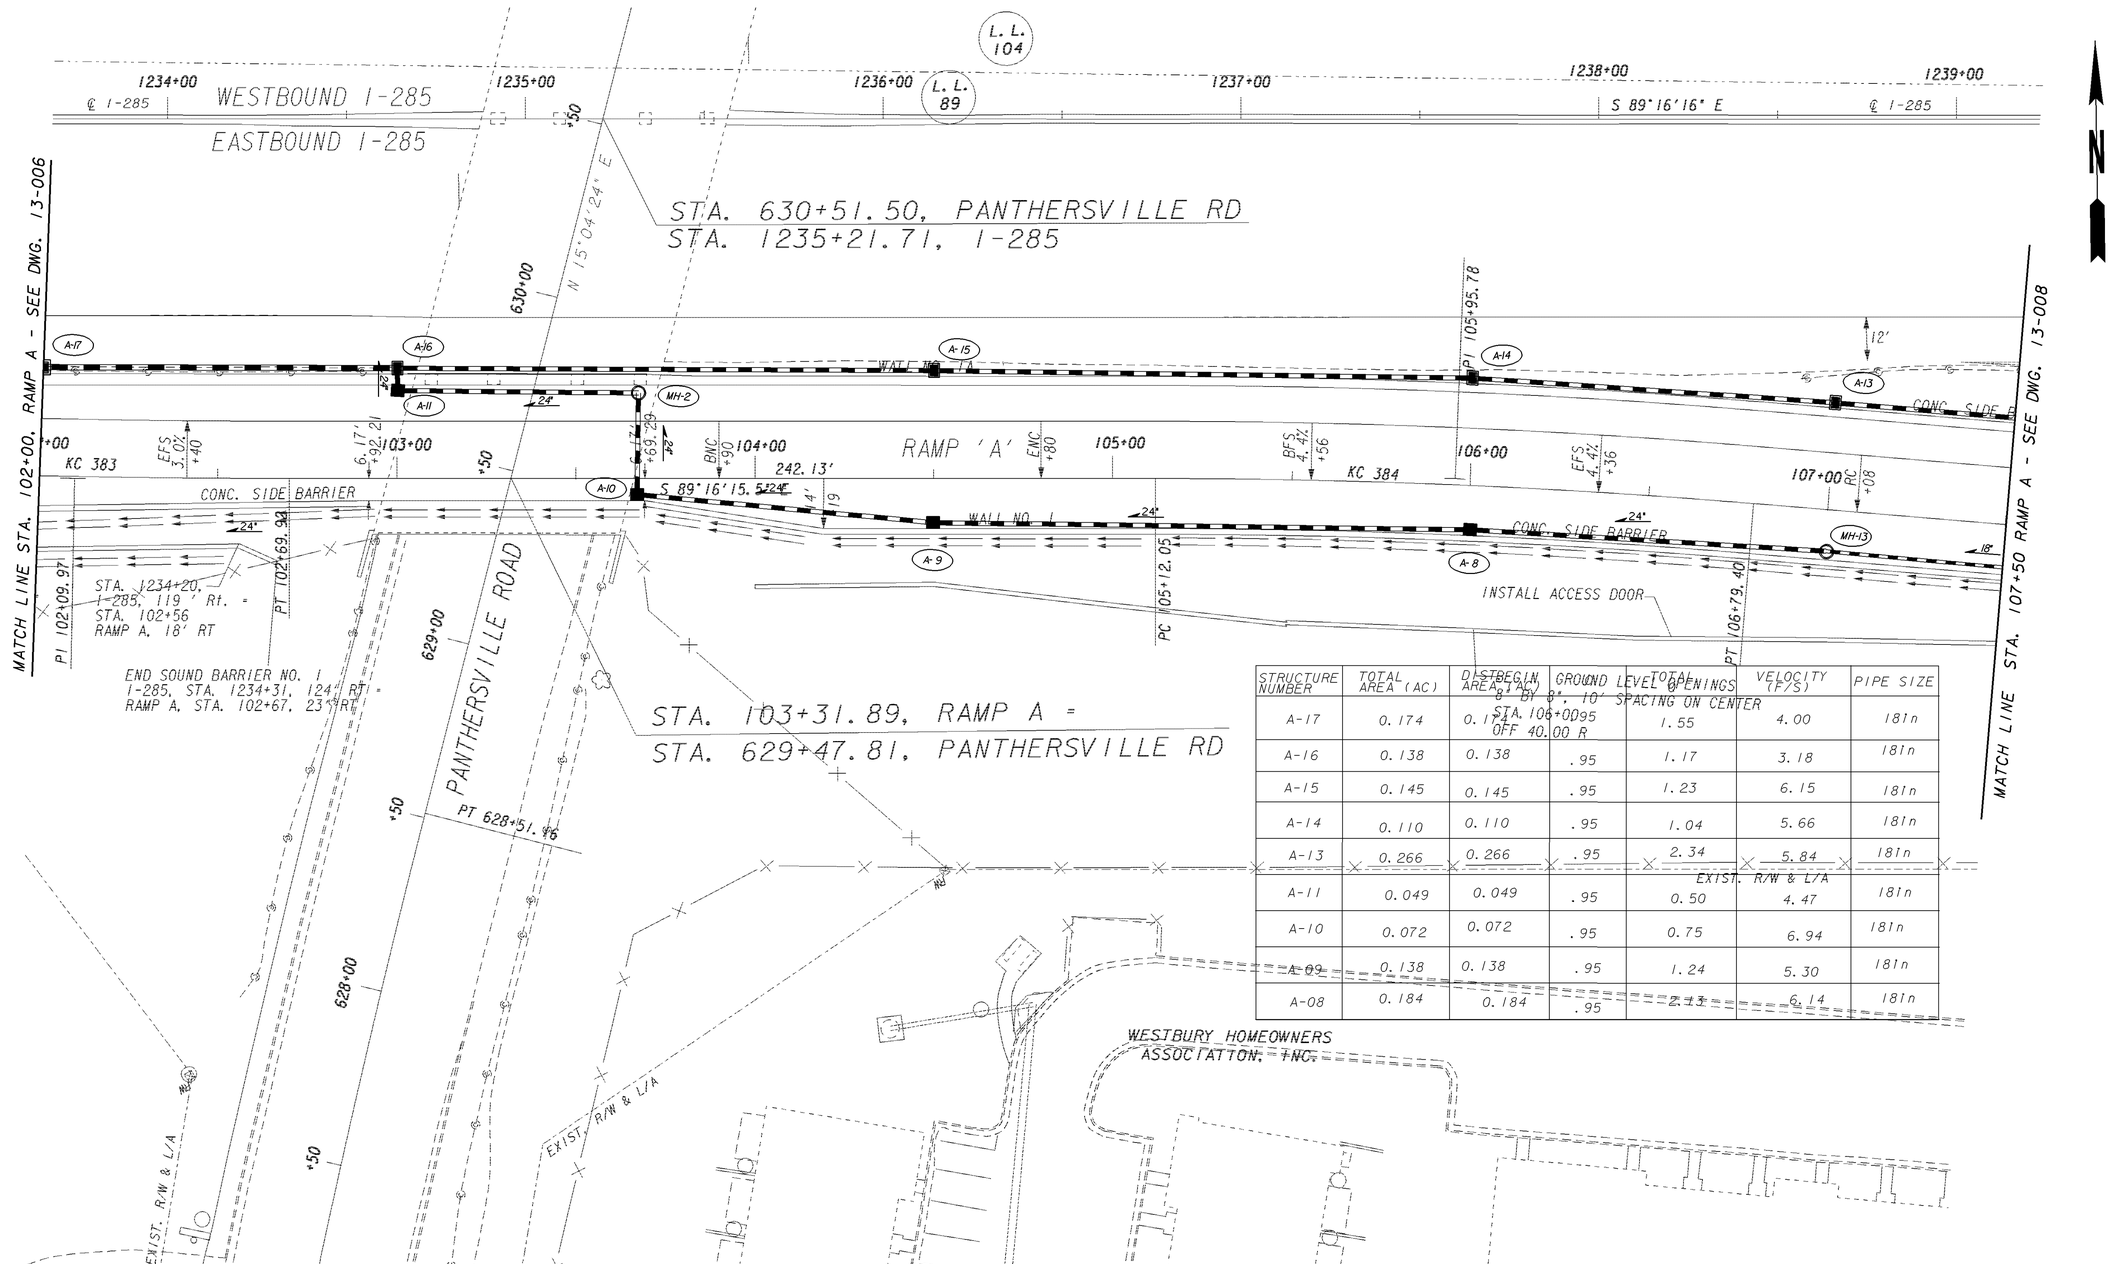

STRUCTURE NUMBER	TOTAL AREA (AC)	DI STREGIN AREA (AC)	GROUND LEVEL OPENINGS	TOTAL OPENINGS	VELOCITY (F/S)	PIPE SIZE
A-17	0.174	0.174	.95	1.55	4.00	181n
A-16	0.138	0.138	.95	1.17	3.18	181n
A-15	0.145	0.145	.95	1.23	6.15	181n
A-14	0.110	0.110	.95	1.04	5.66	181n
A-13	0.266	0.266	.95	2.34	5.84	181n
A-11	0.049	0.049	.95	0.50	4.47	181n
A-10	0.072	0.072	.95	0.75	6.94	181n
A-09	0.138	0.138	.95	1.24	5.30	181n
A-08	0.184	0.184	.95	2.13	6.14	181n

8' BY 8', 10' SPACING ON CENTER

PROPERTY AND EXISTING R/W LINE
REQUIRED R/W LINE
CONSTRUCTION LIMITS
EASEMENT FOR CONSTR & MAINTENANCE OF SLOPES
EASEMENT FOR CONSTR OF SLOPES
EASEMENT FOR CONSTR OF DRIVES

BEGIN LIMIT OF ACCESS.....BLA
END LIMIT OF ACCESS.....ELA
LIMIT OF ACCESS
REQ'D R/W & LIMIT OF ACCESS

GEORGIA
DEPARTMENT OF TRANSPORTATION

SCALE IN FEET
0 20 40 80

REVISION DATES

STATE OF GEORGIA
DEPARTMENT OF TRANSPORTATION
OFFICE: ROADWAY DESIGN

DRAINAGE AREA MAP

I-285 AT SR155/FLAT SHOALS
STA. 1233+50 TO STA. 1239+00

DRAWING No. 21-004

1/5/2009 GPLN