STATE	PROJECT NUMBER	SHEET NO.	TOTAL SHEETS
GA	IMNHO-0285-01(354)	276	995

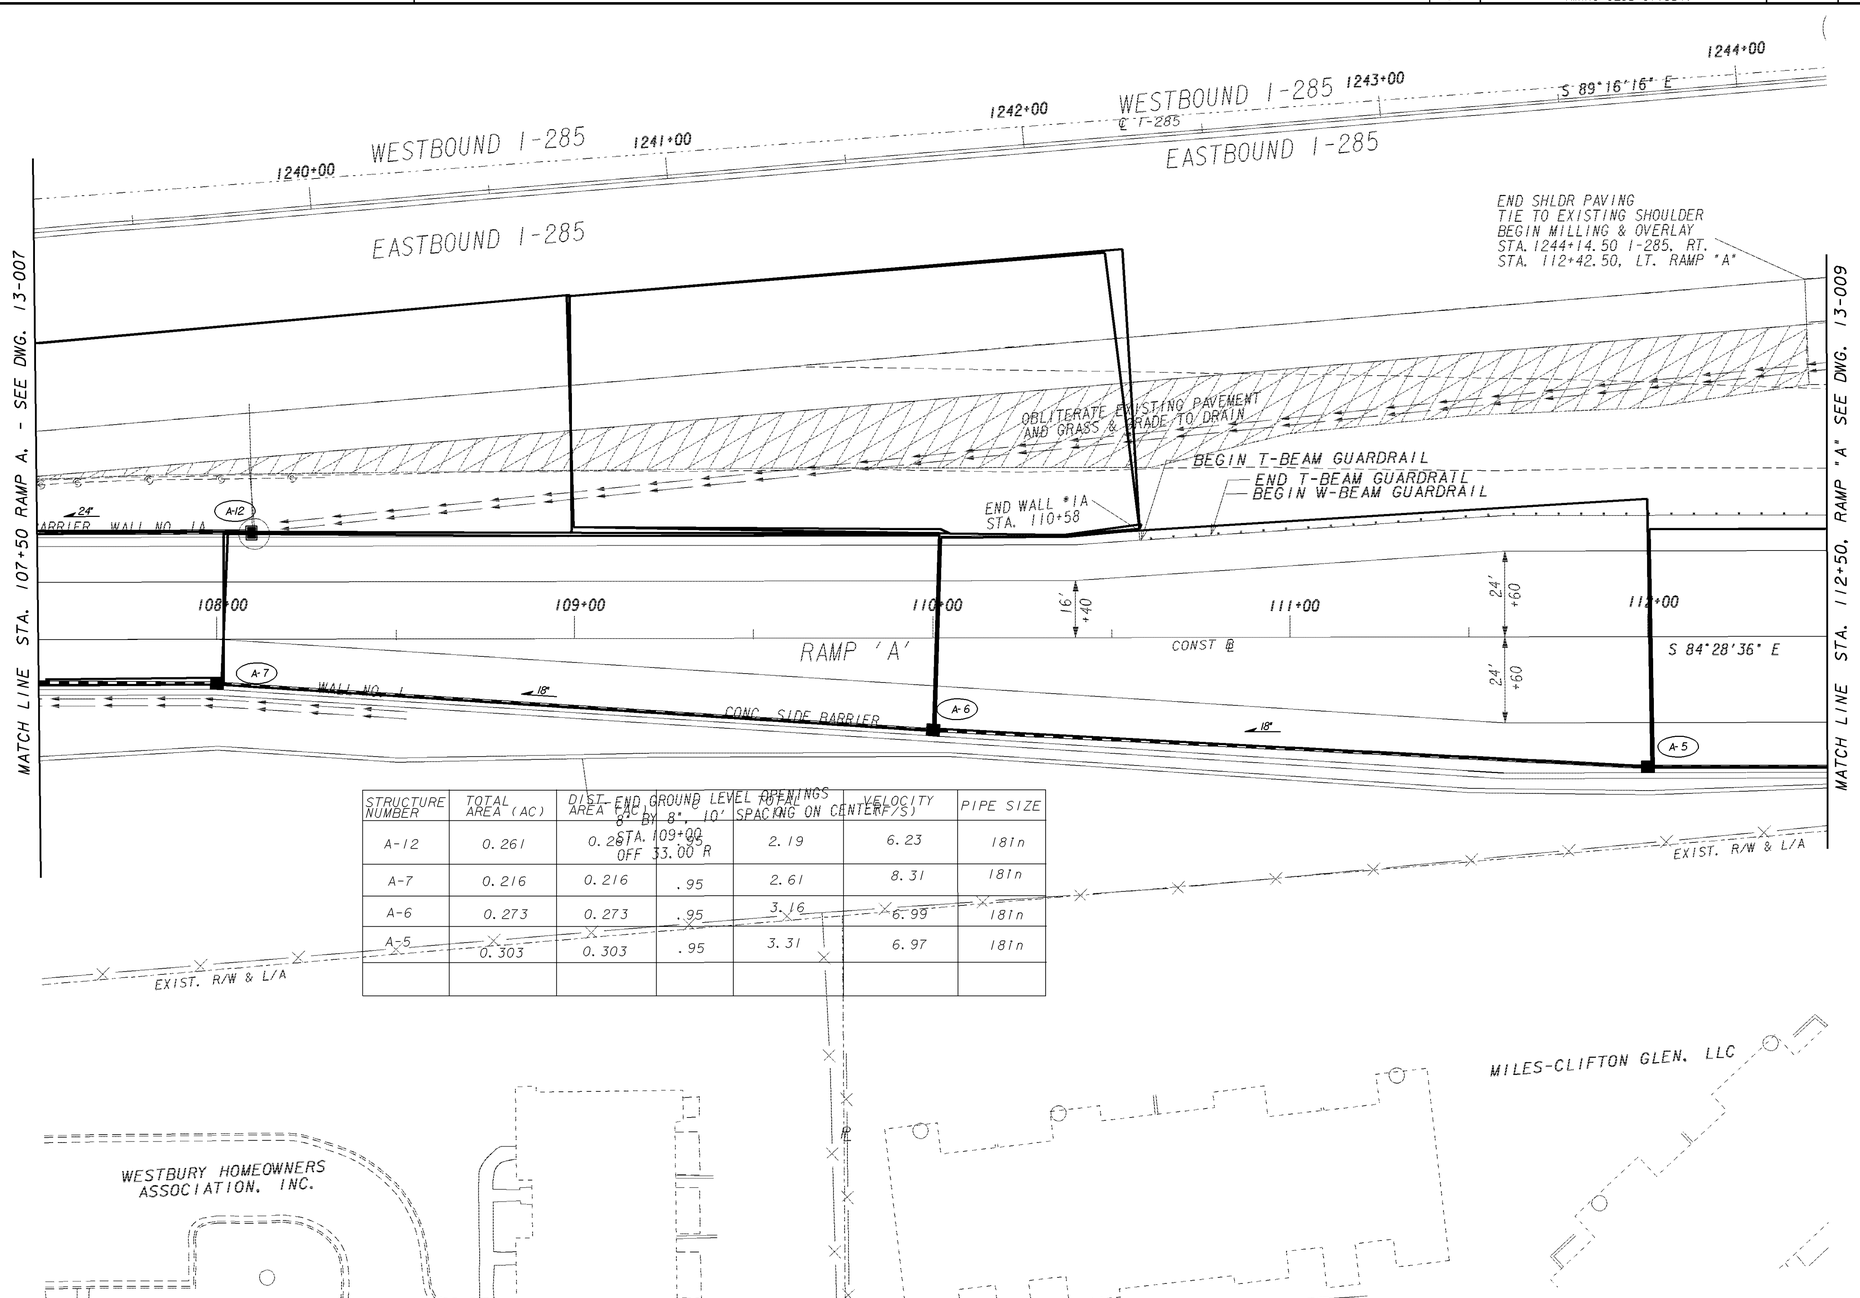

STRUCTURE NUMBER	TOTAL AREA (AC)	DIST. END GROUND LEVEL OPENINGS AREA (AC)	8" BY 8", 10' SPACING ON CENTER	TOTAL	VELOCITY (F/S)	PIPE SIZE
A-12	0.261	0.261	.95	2.19	6.23	18in
A-7	0.216	0.216	.95	2.61	8.31	18in
A-6	0.273	0.273	.95	3.16	6.99	18in
A-5	0.303	0.303	.95	3.31	6.97	18in

STA. 109+00
OFF 33.00' R

PROPERTY AND EXISTING R/W LINE
REQUIRED R/W LINE
CONSTRUCTION LIMITS
EASEMENT FOR CONSTR & MAINTENANCE OF SLOPES
EASEMENT FOR CONSTR OF SLOPES
EASEMENT FOR CONSTR OF DRIVES

BEGIN LIMIT OF ACCESS.....BLA
END LIMIT OF ACCESS.....ELA
LIMIT OF ACCESS
REQ'D R/W & LIMIT OF ACCESS

GEORGIA
DEPARTMENT OF TRANSPORTATION

SCALE IN FEET
0 20 40 80

REVISION DATES

STATE OF GEORGIA
DEPARTMENT OF TRANSPORTATION
OFFICE: ROADWAY DESIGN

DRAINAGE AREA MAP

I-285 AT SR155/FLAT SHOALS
STA. 1239+00 TO STA. 112+50

DRAWING NO. 21-005

1/5/2009 GPLN