STATE	PROJECT NUMBER	SHEET NO.	TOTAL SHEETS
GA	IMNHO-0285-01(354)	277	995

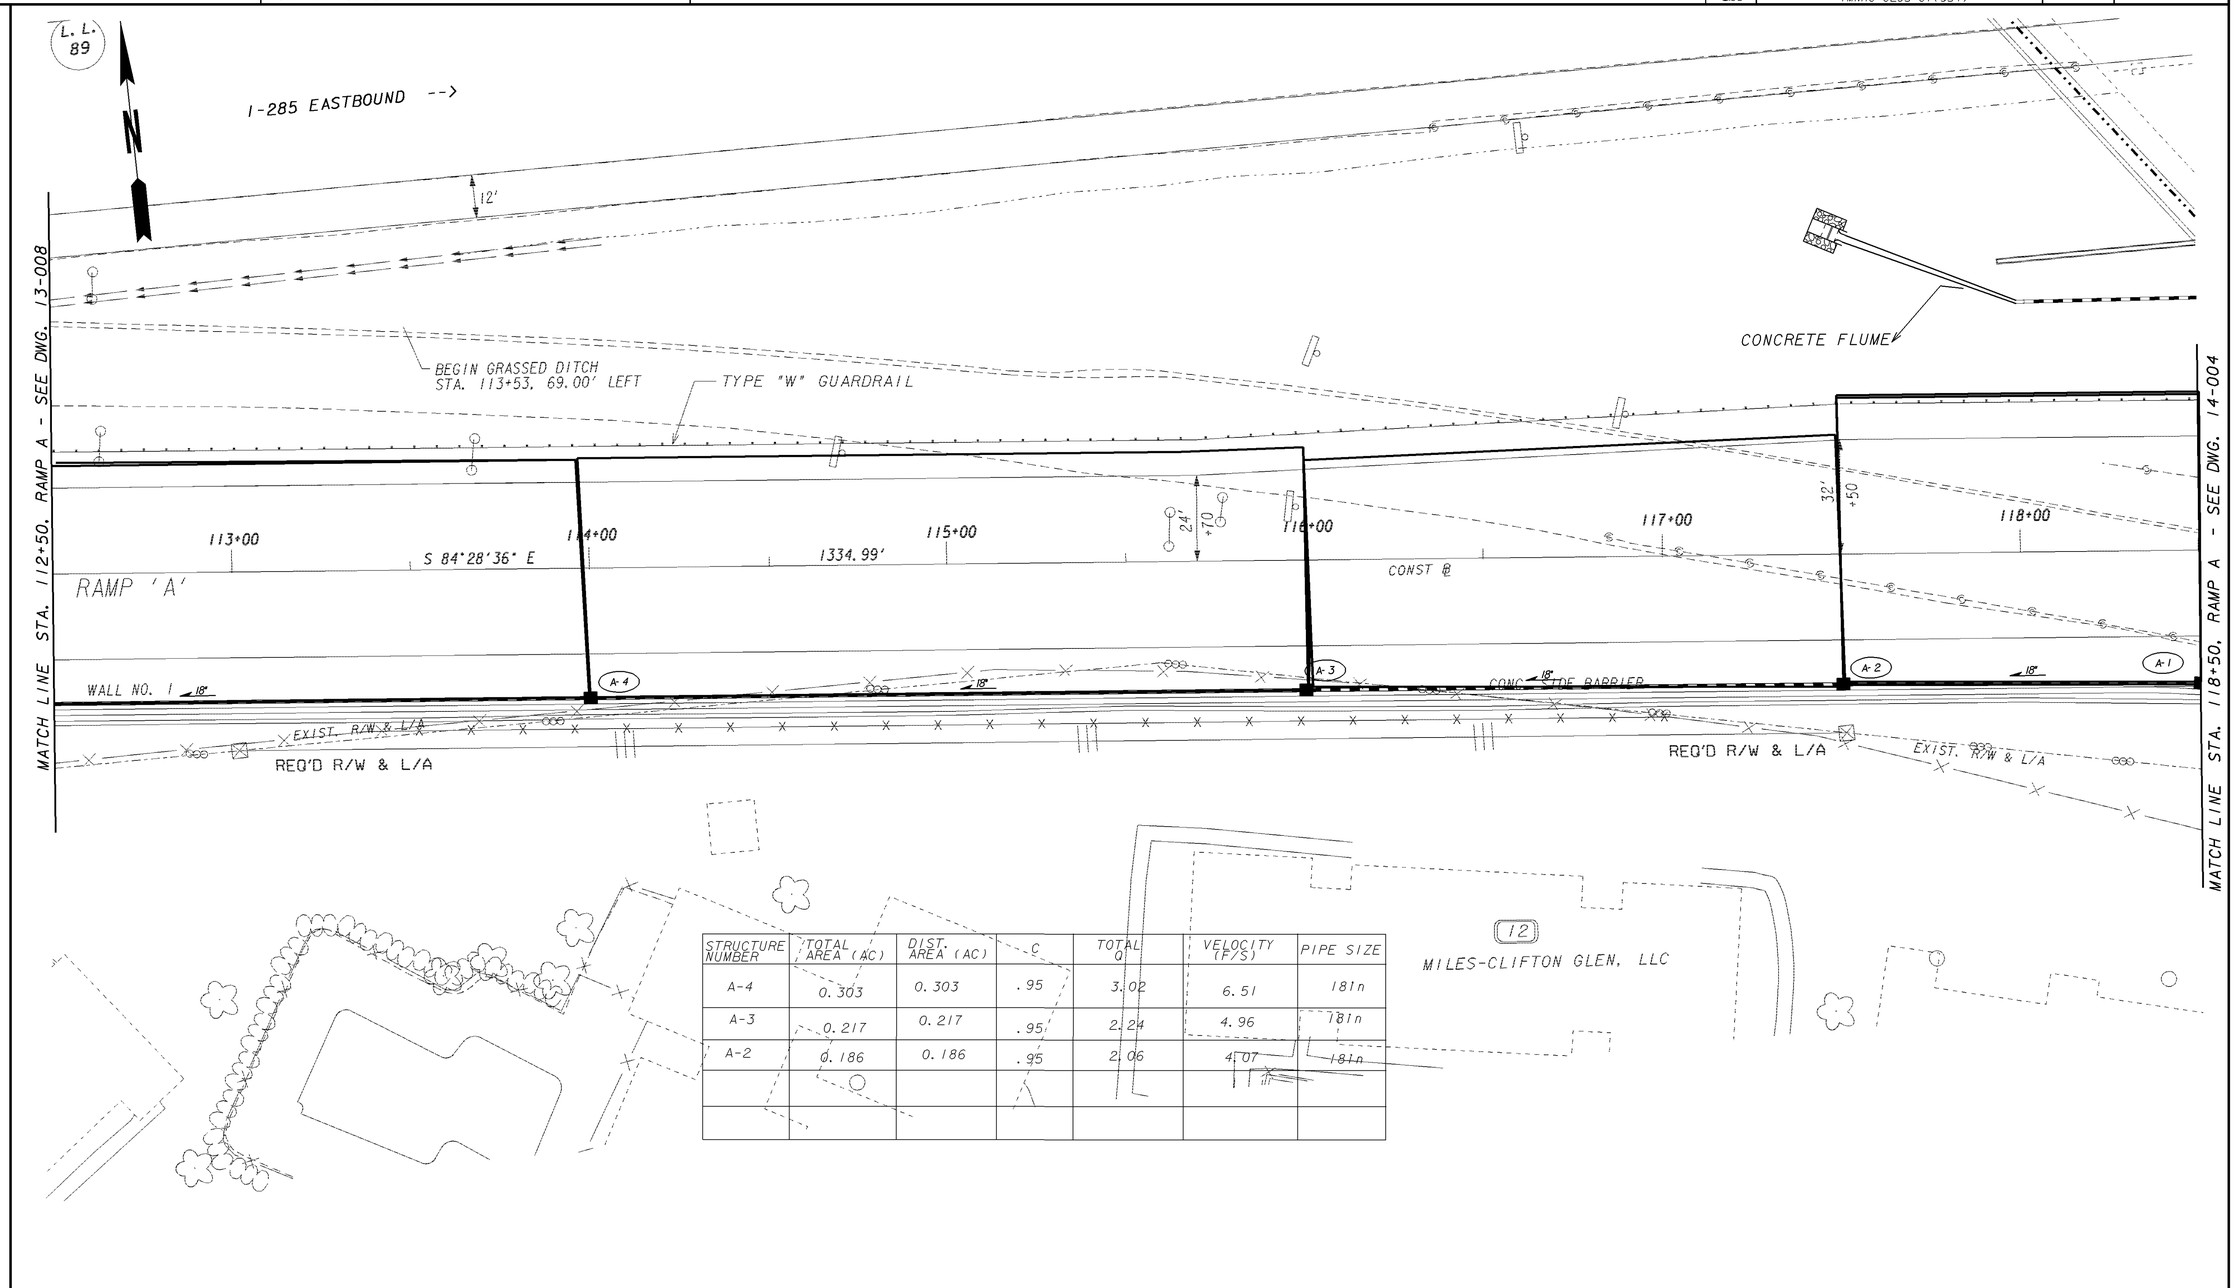

STRUCTURE NUMBER	TOTAL AREA (AC)	DIST. AREA (AC)	C	TOTAL Q	VELOCITY (F/S)	PIPE SIZE
A-4	0.303	0.303	.95	3.02	6.51	18in
A-3	0.217	0.217	.95	2.24	4.96	18in
A-2	0.186	0.186	.95	2.06	4.07	18in

PROPERTY AND EXISTING R/W LINE
REQUIRED R/W LINE
CONSTRUCTION LIMITS
EASEMENT FOR CONSTR & MAINTENANCE OF SLOPES
EASEMENT FOR CONSTR OF SLOPES
EASEMENT FOR CONSTR OF DRIVES

BEGIN LIMIT OF ACCESS.....BLA
END LIMIT OF ACCESS.....ELA
LIMIT OF ACCESS
REQ'D R/W & LIMIT OF ACCESS

GEORGIA
DEPARTMENT OF TRANSPORTATION

SCALE IN FEET
0 20 40 80

REVISION DATES

STATE OF GEORGIA
DEPARTMENT OF TRANSPORTATION
OFFICE: ROADWAY DESIGN

DRAINAGE AREA MAP

I-285 AT FLAT SHOALS RD.
STA 112+50 TO STA 118+500

DRAWING No. 21-006

1/5/2009 GPLN