STRUCTURE NUMBER	TOTAL AREA (AC)	DIST. AREA (AC)	C	TOTAL Q	VELOCITY (FT/S)	PIPE SIZE
B-21	0.124	0.124	.95	0.80	3.51	18in

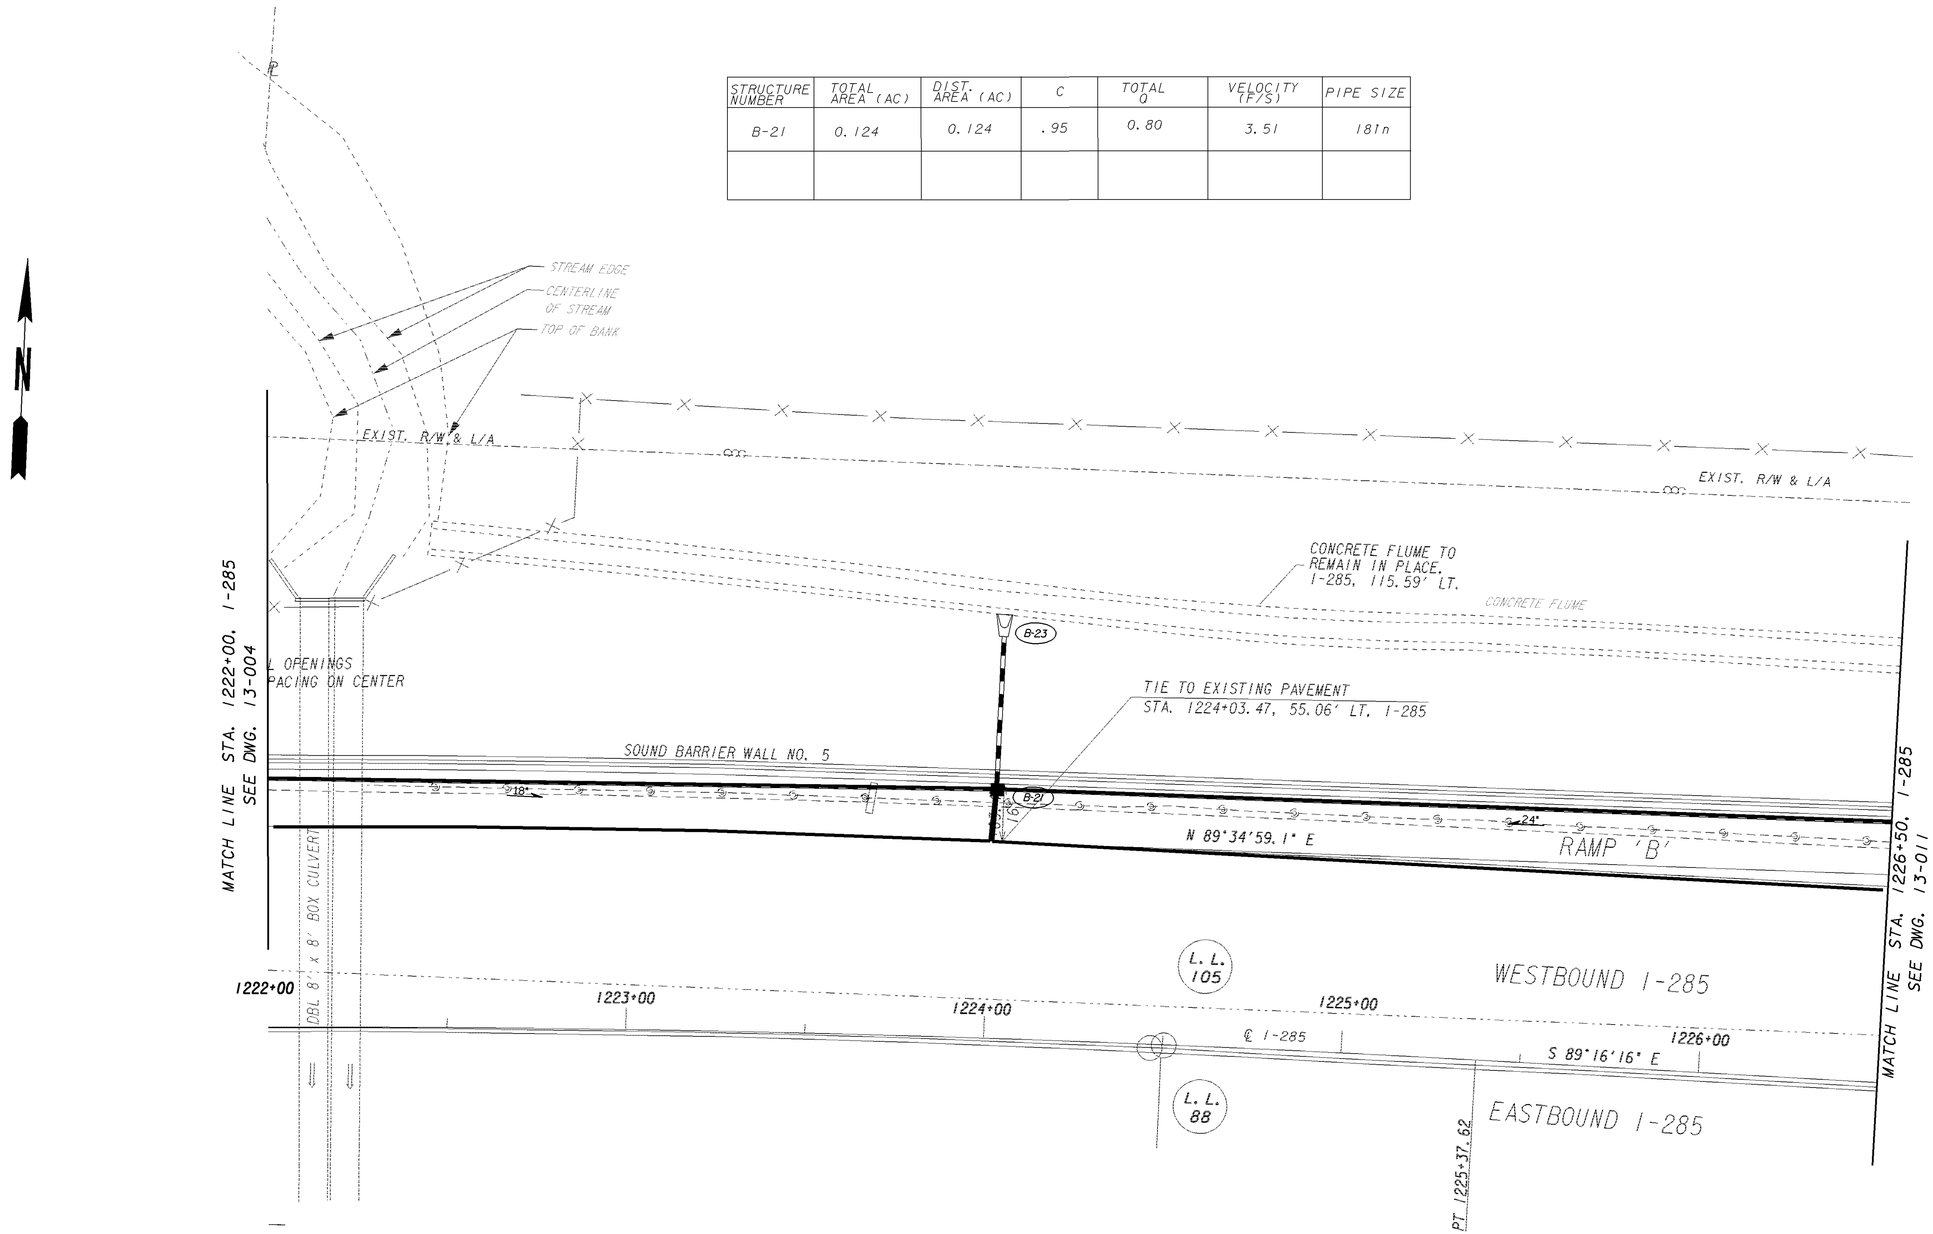

PROPERTY AND EXISTING R/W LINE
REQUIRED R/W LINE
CONSTRUCTION LIMITS
EASEMENT FOR CONSTR & MAINTENANCE OF SLOPES
EASEMENT FOR CONSTR OF SLOPES
EASEMENT FOR CONSTR OF DRIVES

BEGIN LIMIT OF ACCESS.....BLA
END LIMIT OF ACCESS.....ELA
LIMIT OF ACCESS
REQ'D R/W & LIMIT OF ACCESS

GEORGIA
DEPARTMENT OF TRANSPORTATION

SCALE IN FEET
0 20 40 80

REVISION DATES

STATE OF GEORGIA
DEPARTMENT OF TRANSPORTATION
OFFICE: ROADWAY DESIGN

DRAINAGE AREA MAP

I-285 AT FLAT SHOALS RD
STA. 1222+00 TO STA. 1226+50

DRAWING NO. 21-007

1/5/2009 GPLN