STATE	PROJECT NUMBER	SHEET NO.	TOTAL SHEETS
GA	IMNHO-0285-01(354)	284	995

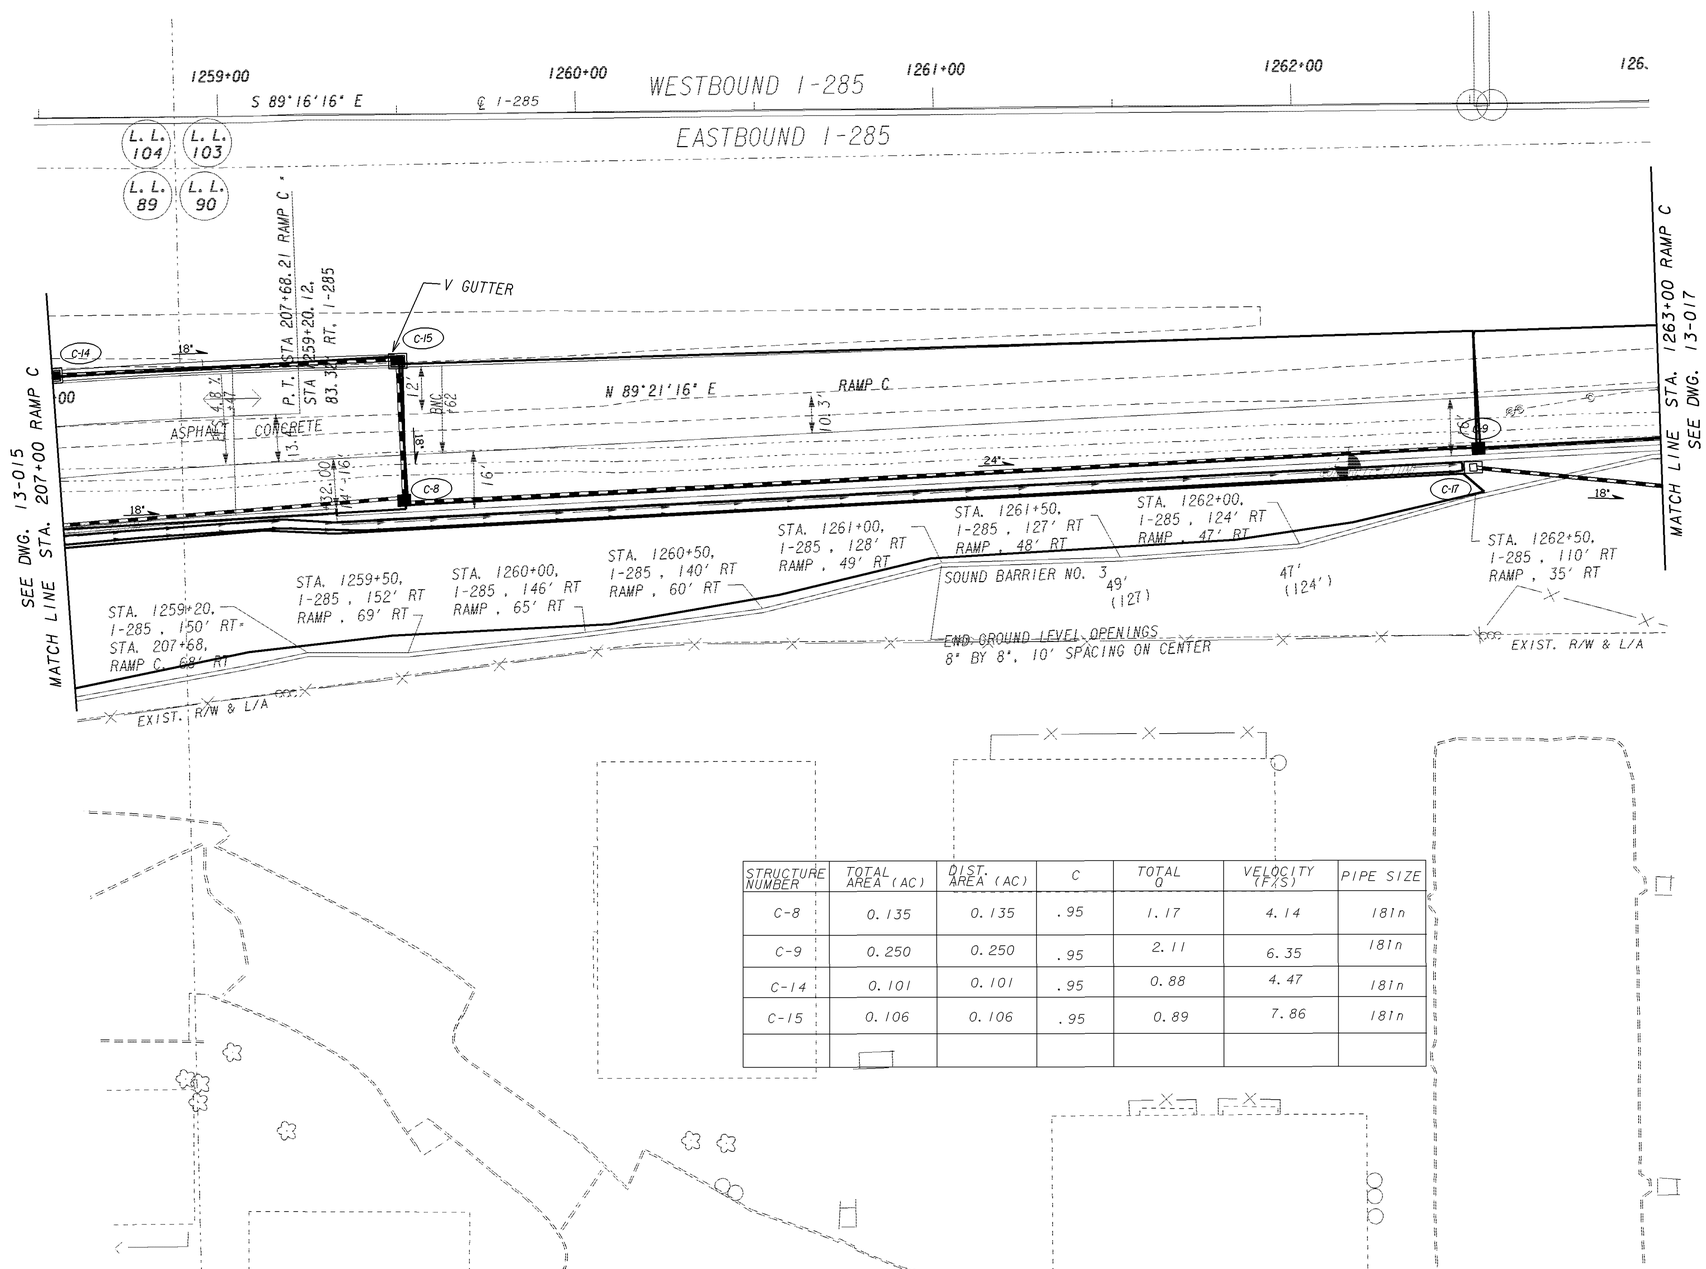

STRUCTURE NUMBER	TOTAL AREA (AC)	DIST. AREA (AC)	C	TOTAL Q	VELOCITY (FPS)	PIPE SIZE
C-8	0.135	0.135	.95	1.17	4.14	18In
C-9	0.250	0.250	.95	2.11	6.35	18In
C-14	0.101	0.101	.95	0.88	4.47	18In
C-15	0.106	0.106	.95	0.89	7.86	18In

PROPERTY AND EXISTING R/W LINE
REQUIRED R/W LINE
CONSTRUCTION LIMITS
EASEMENT FOR CONSTR & MAINTENANCE OF SLOPES
EASEMENT FOR CONSTR OF SLOPES
EASEMENT FOR CONSTR OF DRIVES

BEGIN LIMIT OF ACCESS.....BLA
END LIMIT OF ACCESS.....ELA
LIMIT OF ACCESS
REQ'D R/W & LIMIT OF ACCESS

GEORGIA
DEPARTMENT OF TRANSPORTATION

SCALE IN FEET
0 20 40 80

REVISION DATES

STATE OF GEORGIA
DEPARTMENT OF TRANSPORTATION
OFFICE: ROADWAY DESIGN

DRAINAGE AREA MAP

I-285 AT FLAT SHOALS RD
STA. 207+00 TO STA. 1263+00

DRAWING NO. 21-013

1/5/2009 GPLN