5/8/2014 11:21:49 AM \\GDOT-DSNI\GOPLOT\QCF\QGC.qcf nlaw M:\713290\DGN\713290DM14.prf

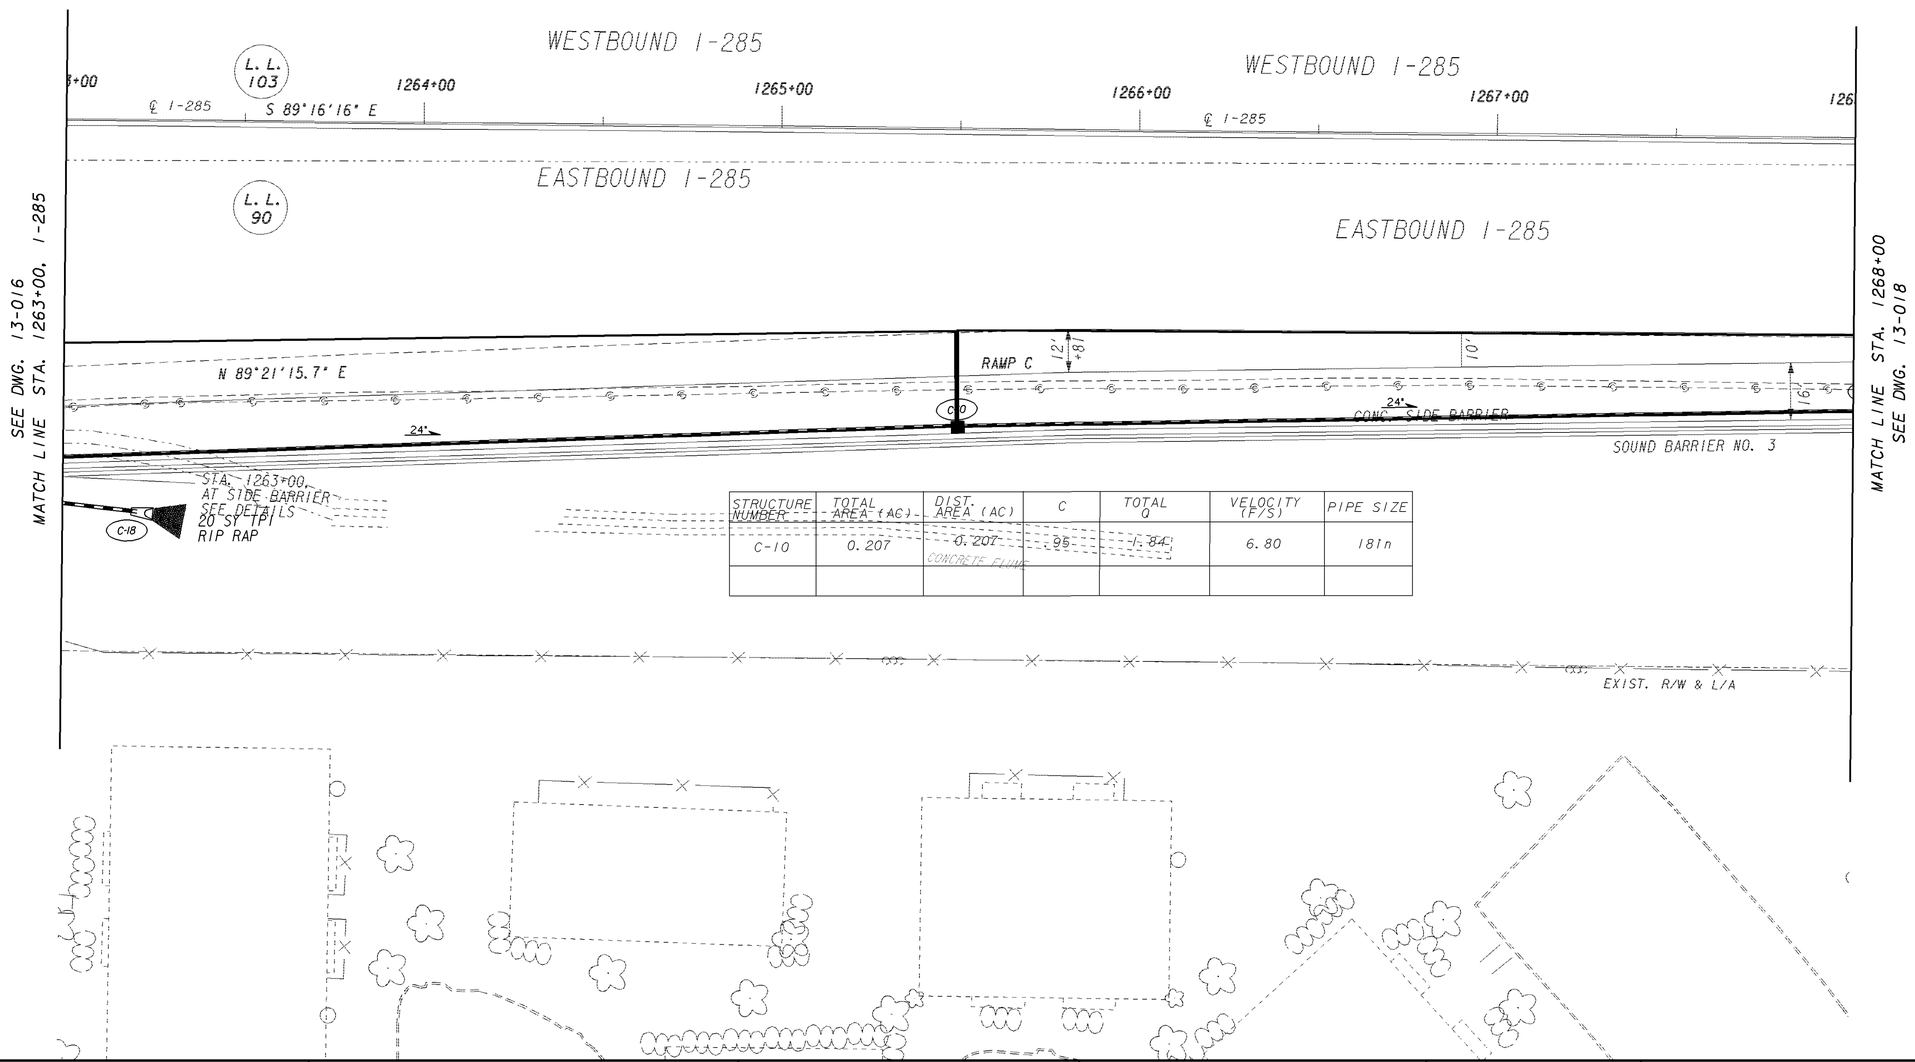

STRUCTURE NUMBER	TOTAL AREA (AC)	DIST. AREA (AC)	C	TOTAL Q	VELOCITY (F/S)	PIPE SIZE
C-10	0.207	0.207 CONCRETE FLUME	.95	1.84	6.80	18in

PROPERTY AND EXISTING R/W LINE
REQUIRED R/W LINE
CONSTRUCTION LIMITS
EASEMENT FOR CONSTR & MAINTENANCE OF SLOPES
EASEMENT FOR CONSTR OF SLOPES
EASEMENT FOR CONSTR OF DRIVES

BEGIN LIMIT OF ACCESS.....BLA
END LIMIT OF ACCESS.....ELA
LIMIT OF ACCESS
REQ'D R/W & LIMIT OF ACCESS

GEORGIA
DEPARTMENT OF TRANSPORTATION

SCALE IN FEET
0 20 40 80

REVISION DATES

STATE OF GEORGIA
DEPARTMENT OF TRANSPORTATION
OFFICE: ROADWAY DESIGN

DRAINAGE AREA MAP

I-285 AT FLAT SHOALS RD
STA. 1263+00 TO STA. 1268+00

DRAWING No. 21-014

1/5/2009 GPLN

5/8/2014 11:21:49 AM \\GDOT-DSNI\GOPLOT\QCF\QGC.qcf nlaw M:\713290\DGN\713290DM14.prf