STATE	PROJECT NUMBER	SHEET NO.	TOTAL SHEETS
GA	IMNHO-0285-01(354)	286	995

STRUCTURE NUMBER	TOTAL AREA (AC)	DIST. AREA (AC)	C	TOTAL Q	VELOCITY (F/S)	PIPE SIZE
C-11	0.172	0.172	.95	1.52	8.24	18in
C-12	0.069	0.069	.95	0.58	4.47	18in
C-13	0.086	0.086	.95	0.72	5.47	18in
D-13	0.102	0.102	.95	0.87	6.18	18in

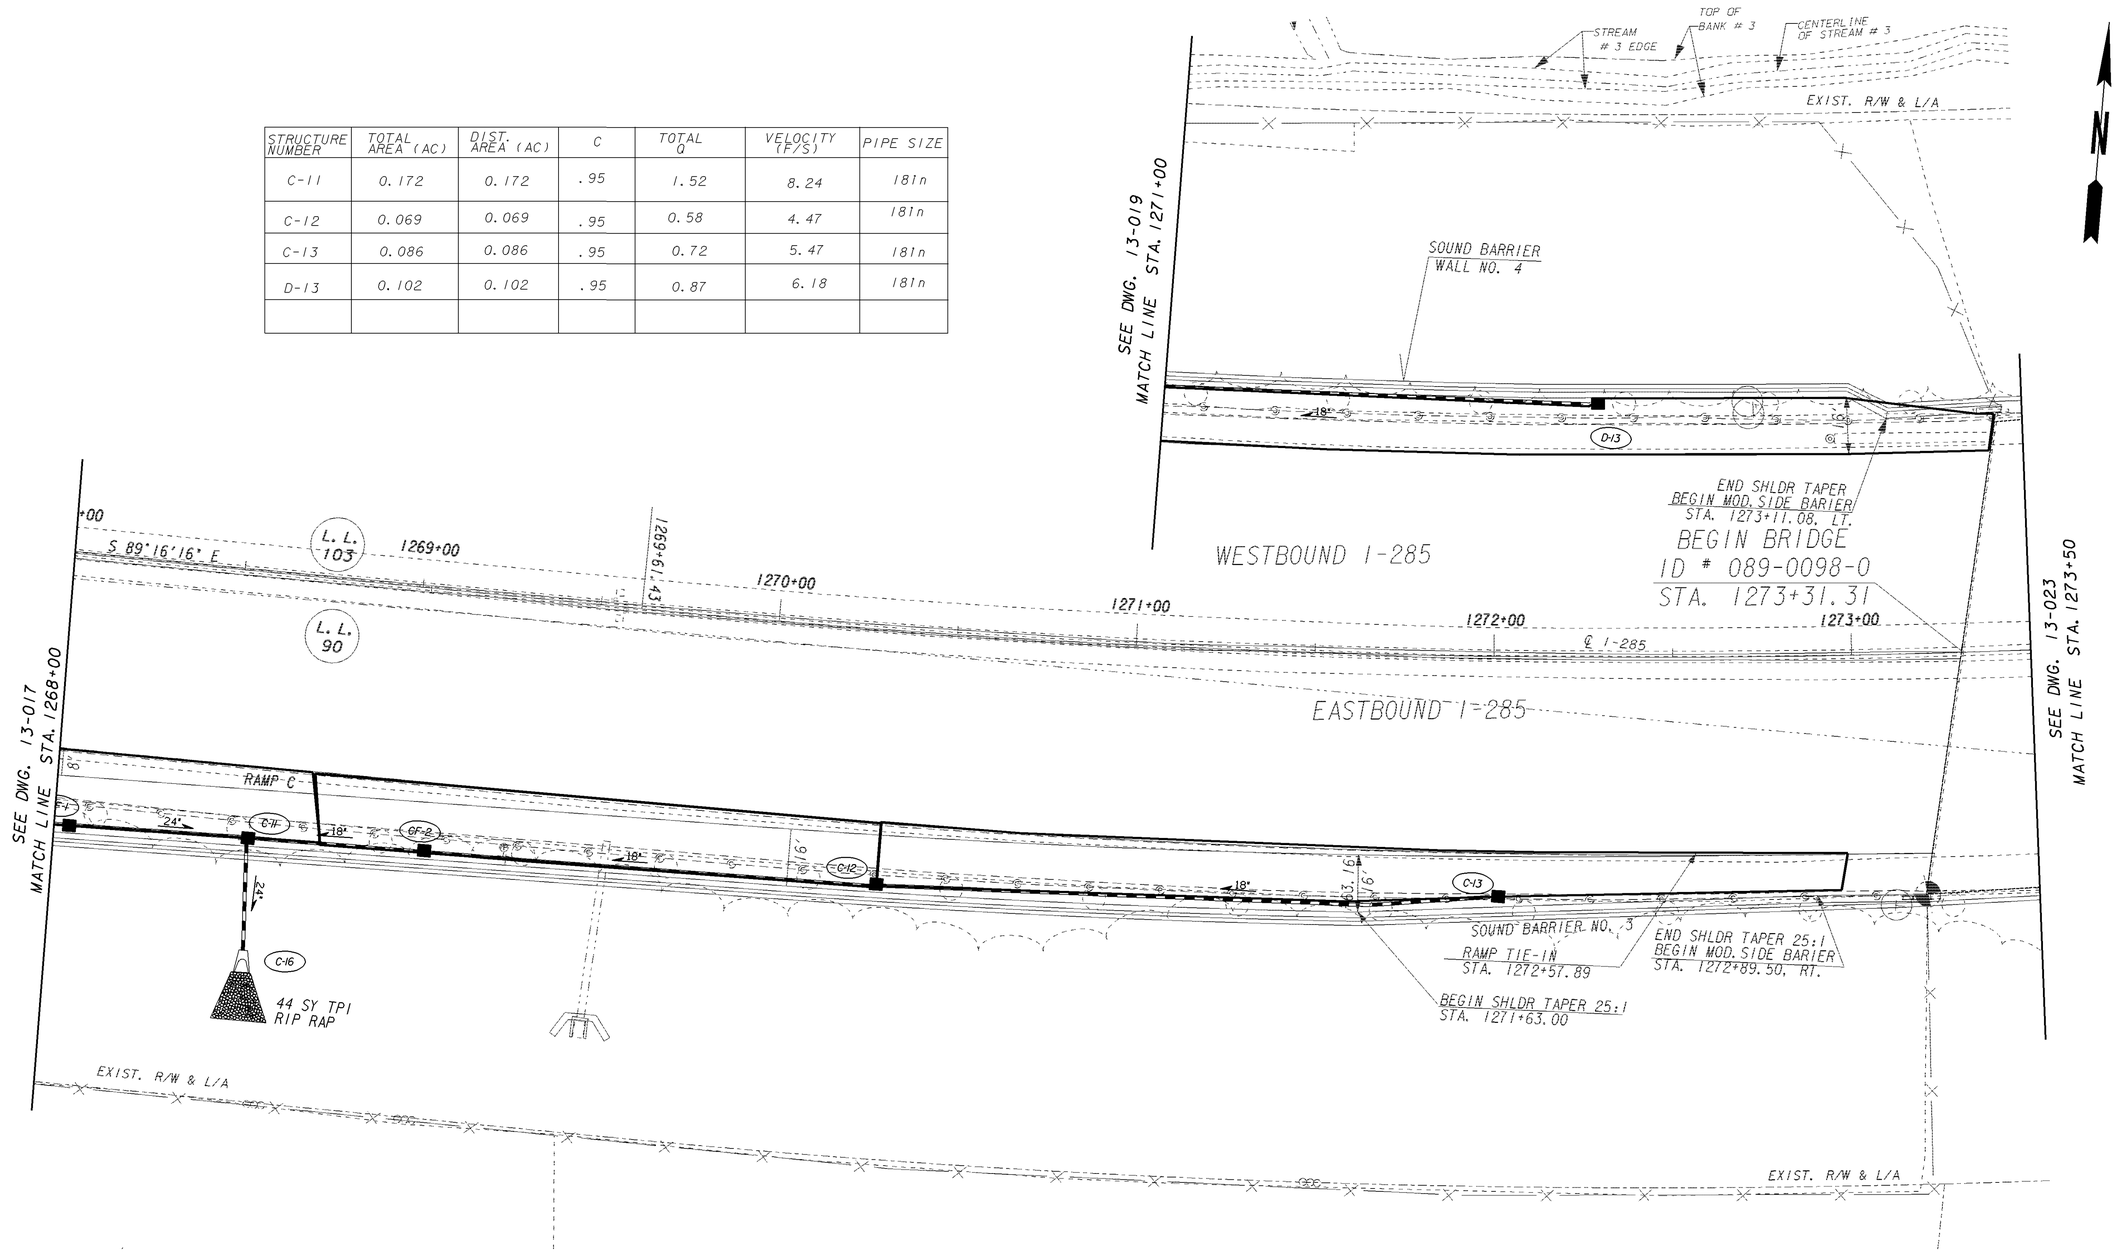

PROPERTY AND EXISTING R/W LINE
REQUIRED R/W LINE
CONSTRUCTION LIMITS
EASEMENT FOR CONSTR & MAINTENANCE OF SLOPES
EASEMENT FOR CONSTR OF SLOPES
EASEMENT FOR CONSTR OF DRIVES

BEGIN LIMIT OF ACCESS.....BLA
END LIMIT OF ACCESS.....ELA
LIMIT OF ACCESS
REQ'D R/W & LIMIT OF ACCESS

GEORGIA
DEPARTMENT OF TRANSPORTATION

SCALE IN FEET
0 20 40 80

REVISION DATES

STATE OF GEORGIA
DEPARTMENT OF TRANSPORTATION
OFFICE: ROADWAY DESIGN

DRAINAGE AREA MAP

I-285 AT FLAT SHOALS RD
STA. 1268+00 TO 1273+50

DRAWING No. 21-015

1/5/2009 GPLN