STATE	PROJECT NUMBER	SHEET NO.	TOTAL SHEETS
GA	IMNHO-0285-01(354)	288	995

STRUCTURE NUMBER	TOTAL AREA (AC)	DIST. AREA (AC)	C	TOTAL Q	VELOCITY (F/S)	PIPE SIZE
D-9	0.138	0.138	.95	2.16	5.18	18in
D-10	0.311	0.311	.95	3.16	5.38	18in
D-15	0.117	0.117	.95	0.98	5.21	18in
D-16	0.091	0.091	.95	0.77	3.70	18in

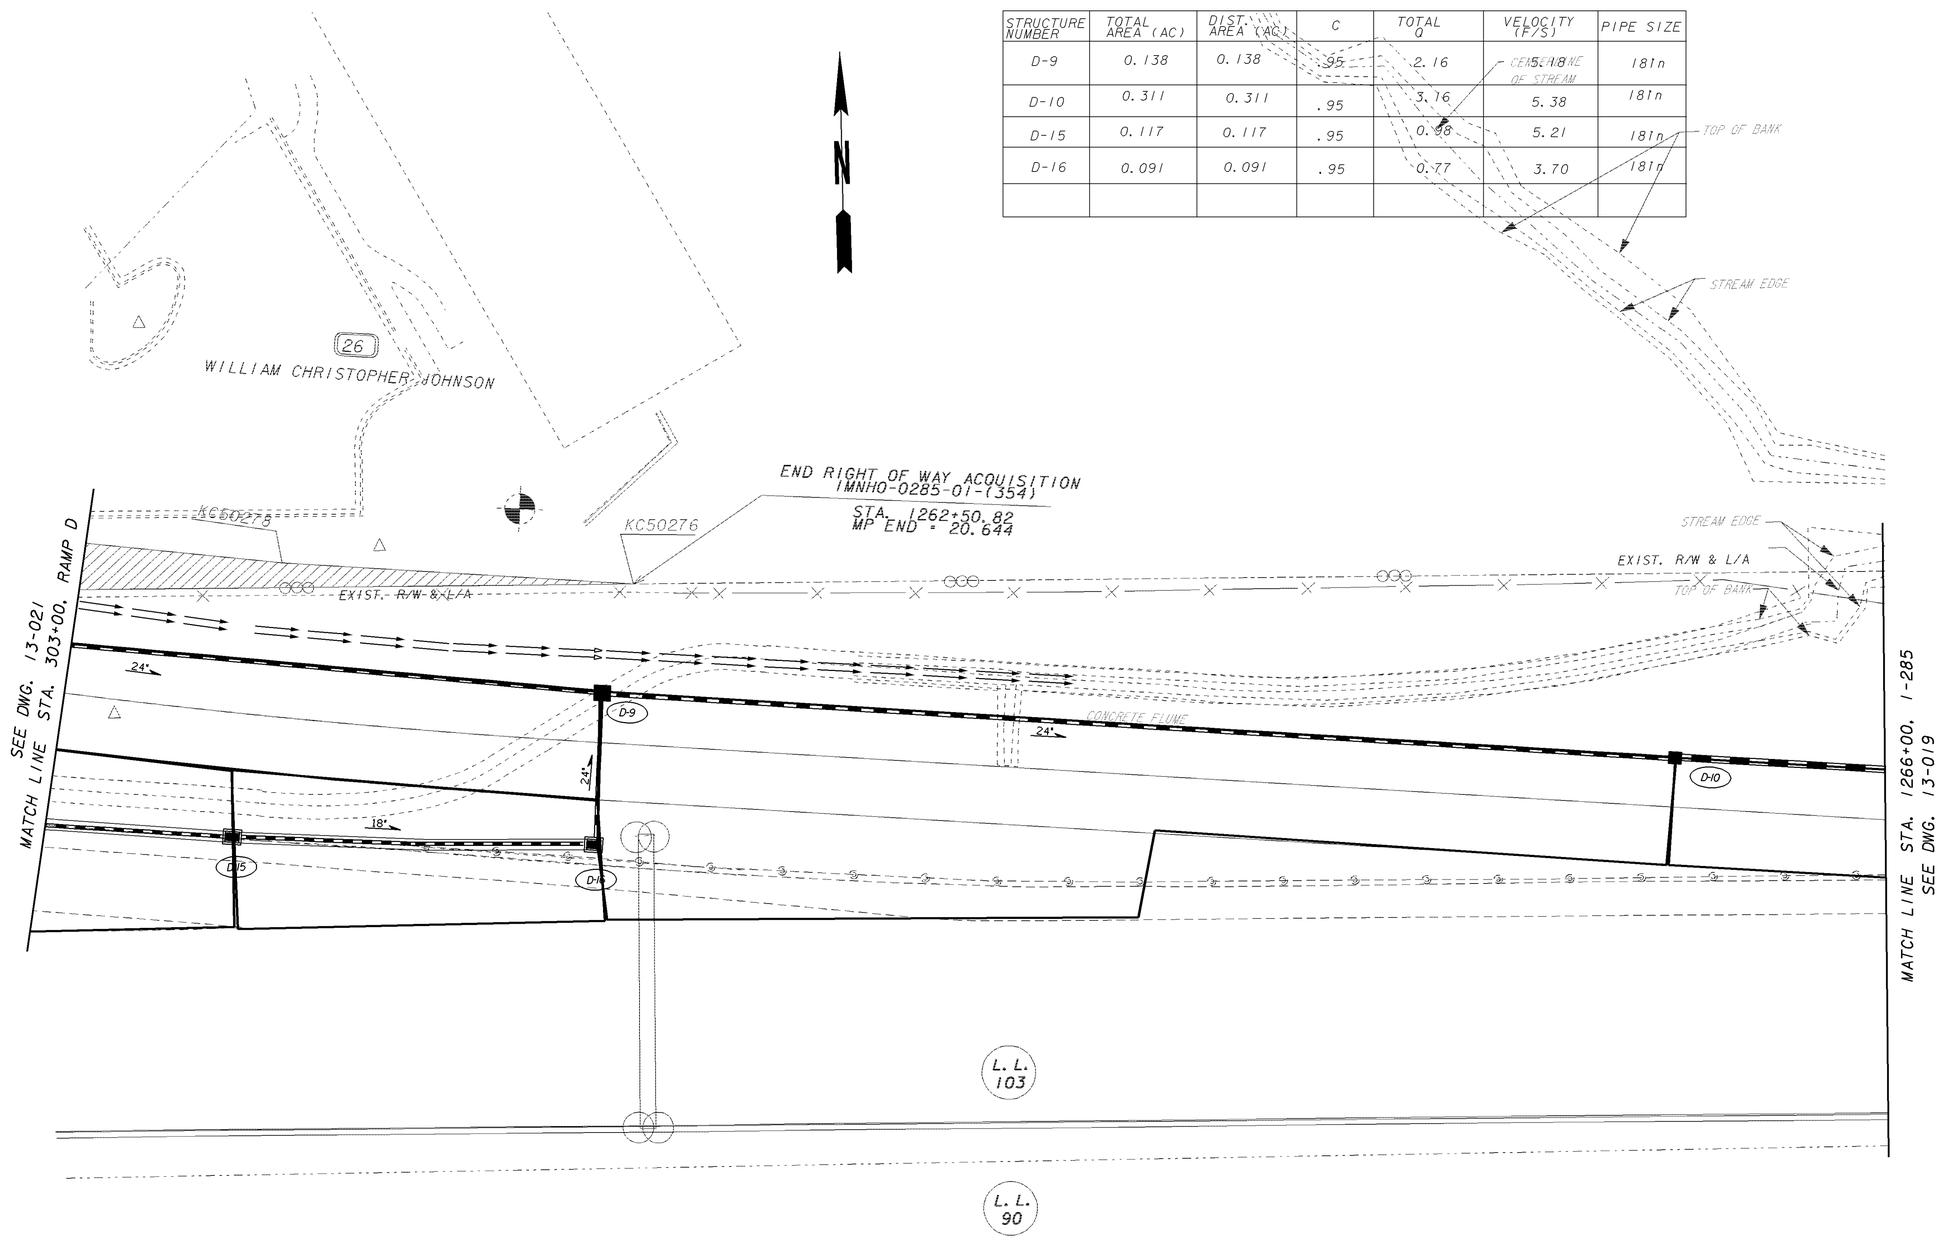

PROPERTY AND EXISTING R/W LINE
REQUIRED R/W LINE
CONSTRUCTION LIMITS
EASEMENT FOR CONSTR & MAINTENANCE OF SLOPES
EASEMENT FOR CONSTR OF SLOPES
EASEMENT FOR CONSTR OF DRIVES

BEGIN LIMIT OF ACCESS.....BLA
END LIMIT OF ACCESS.....ELA
LIMIT OF ACCESS
REQ'D R/W & LIMIT OF ACCESS

GEORGIA
DEPARTMENT OF TRANSPORTATION

SCALE IN FEET
0 20 40 80

REVISION DATES

STATE OF GEORGIA
DEPARTMENT OF TRANSPORTATION
OFFICE: ROADWAY DESIGN

DRAINAGE AREA MAP

I-285 AT FLAT SHOALS RD
STA. 311+50 TO STA. 1266+00

DRAWING No. 21-017

1/5/2009 GPLN