| STATE | PROJECT NUMBER | SHEET NO. | TOTAL SHEETS |
|---|---|---|---|
| GA | IMNHO-0285-01(354) | 292 | 995 |

| STRUCTURE NUMBER | TOTAL AREA (AC) | DIST. AREA (AC) | C | TOTAL Q | VELOCITY (F/S) | PIPE SIZE |
|---|---|---|---|---|---|---|
| F-1 | 0.187 | 0.187 | .95 | 1.55 | 3.92 | 18in |
| F-2 | 0.138 | 0.138 | .95 | 1.17 | 3.10 | 18in |
| F-3 | 0.161 | 0.161 | .95 | 1.24 | 3.84 | 18in |
| F-9 | 0.259 | 0.259 | .95 | 0.45 | 2.67 | 18in |
| C-1 | 0.292 | 0.292 | .95 | 2.19 | 4.54 | 18in |
| C-2 | 0.257 | 0.257 | .95 | 1.92 | 5.04 | 18in |
| C-3 | 0.258 | 0.258 | .95 | 2.08 | 4.97 | 18in |
| C-4A | 0.121 | 0.121 | .95 | 1.55 | 7.58 | 18in |

CURVE KC200
PI Sta = 28+16.42
PI North = 1344797.72
PI East = 2266917.21
Delta = 1°13'44.58"
D = 0°10'44.58"
T = 343.23
L = 686.43
R = 32000.00
E = 1.84
e = NC

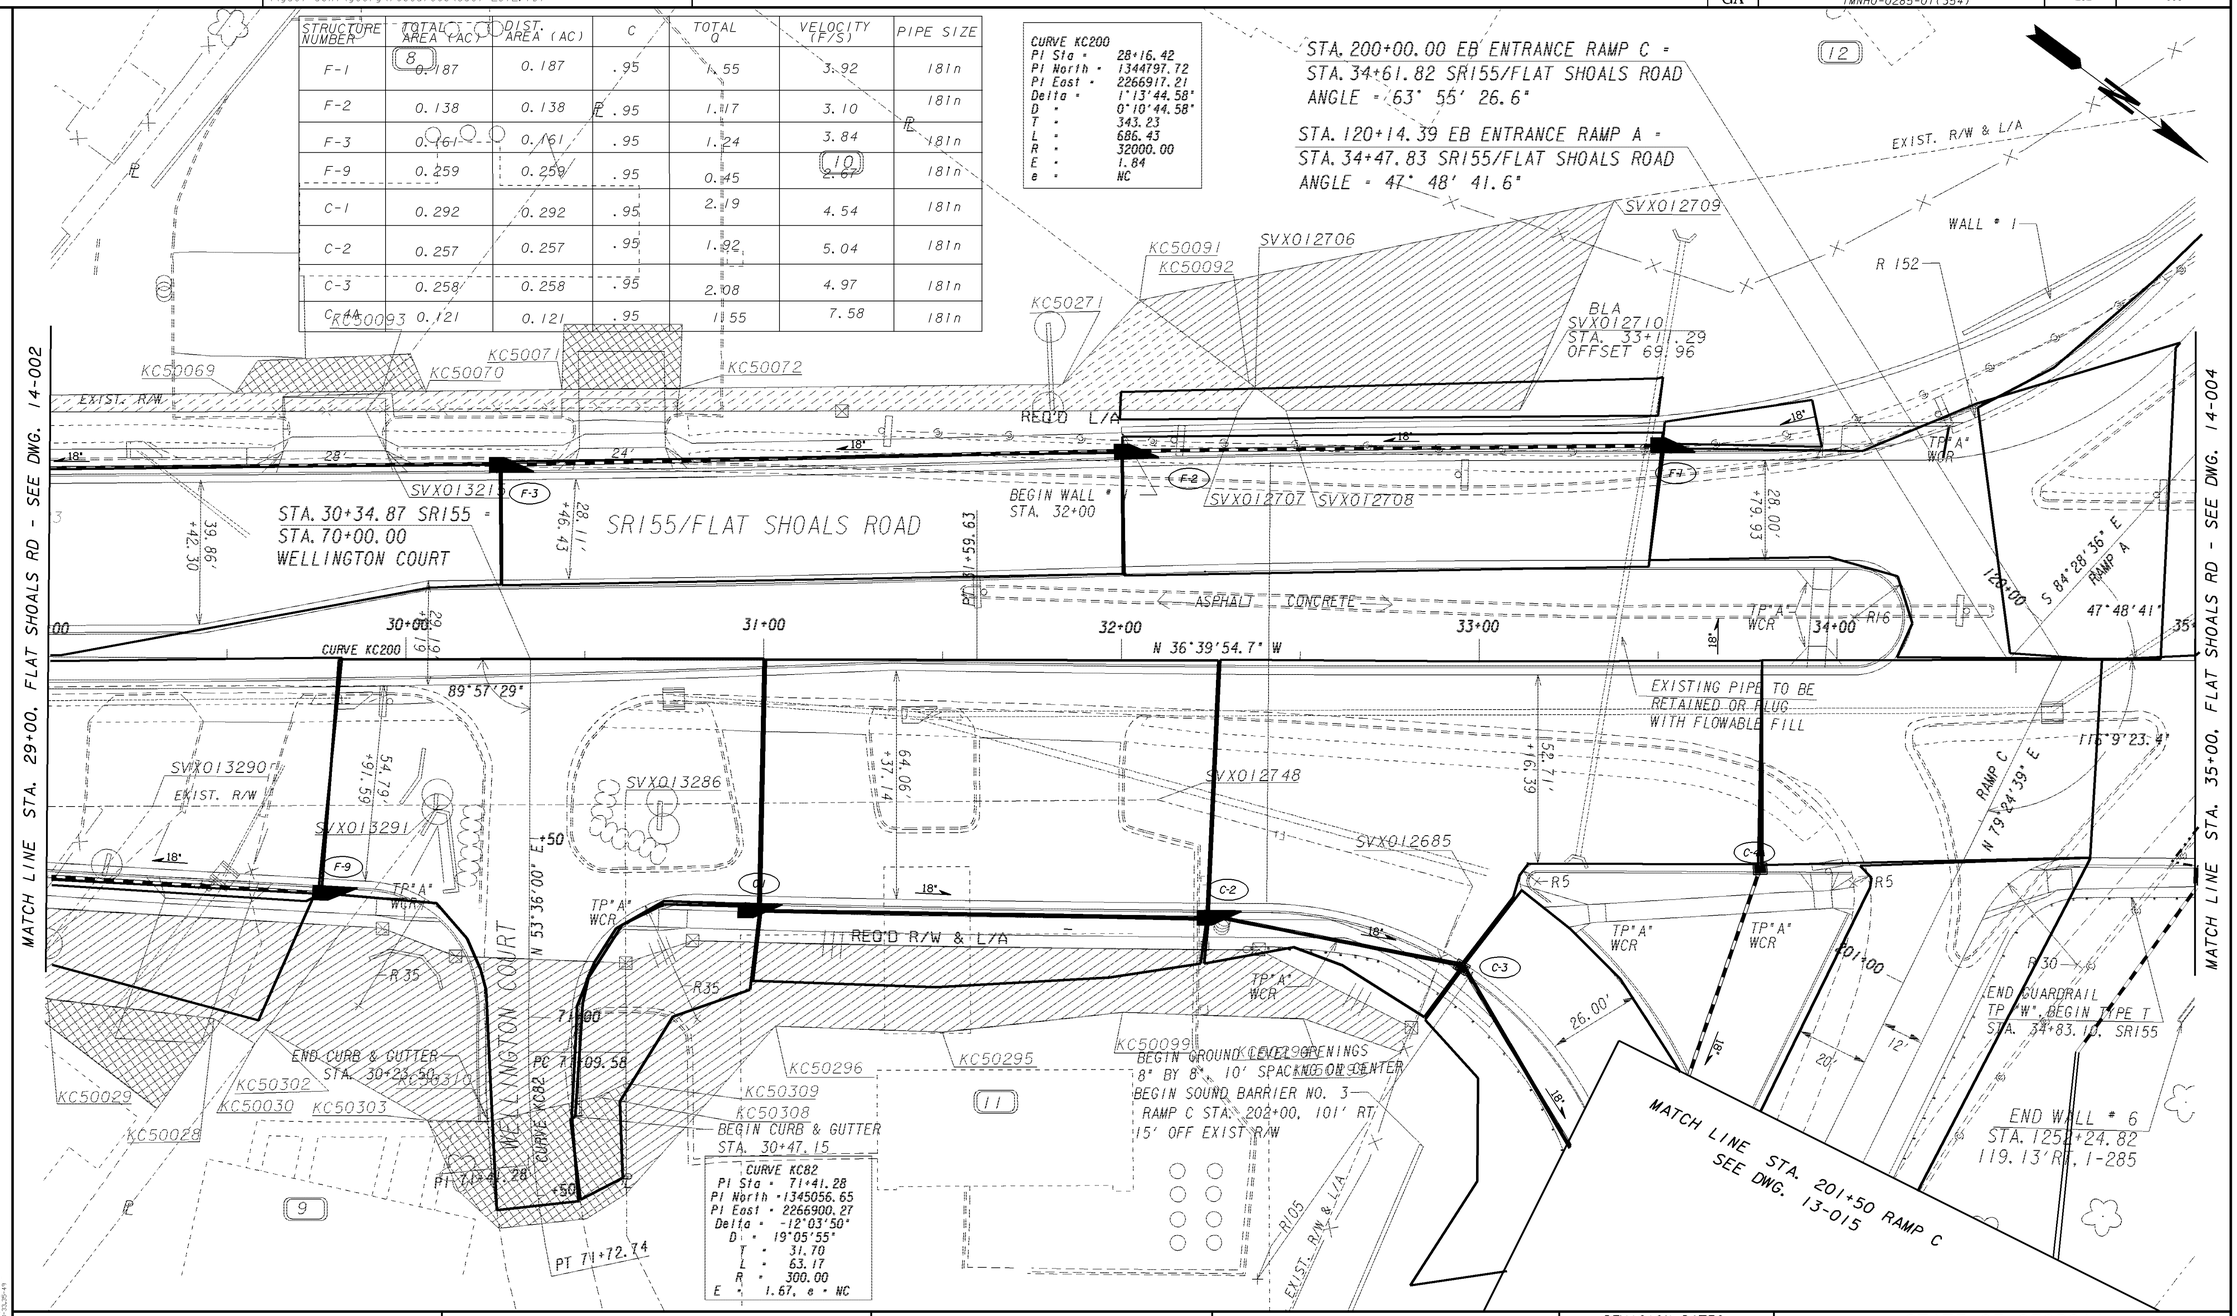


PROPERTY AND EXISTING R/W LINE
REQUIRED R/W LINE
CONSTRUCTION LIMITS
EASEMENT FOR CONSTR & MAINTENANCE OF SLOPES
EASEMENT FOR CONSTR OF SLOPES
EASEMENT FOR CONSTR OF DRIVES

BEGIN LIMIT OF ACCESS.....BLA
END LIMIT OF ACCESS.....ELA
LIMIT OF ACCESS
REQ'D R/W & LIMIT OF ACCESS

**GEORGIA**
**DEPARTMENT OF TRANSPORTATION**

SCALE IN FEET
0 20 40 80

REVISION DATES

STATE OF GEORGIA
DEPARTMENT OF TRANSPORTATION
OFFICE: ROADWAY DESIGN

## DRAINAGE AREA MAP

I-285 AT FLAT SHOALS RD
STA. 29+00 TO STA. 35+00

DRAWING NO. 21-021

1/5/2009 GPLN