5/8/2014 10:04:38 AM \\GDOT-DSNI\GOPLOT\GCF\OGC.gcf nlaw M:\713290\DGN\713290DPN22-1.prf

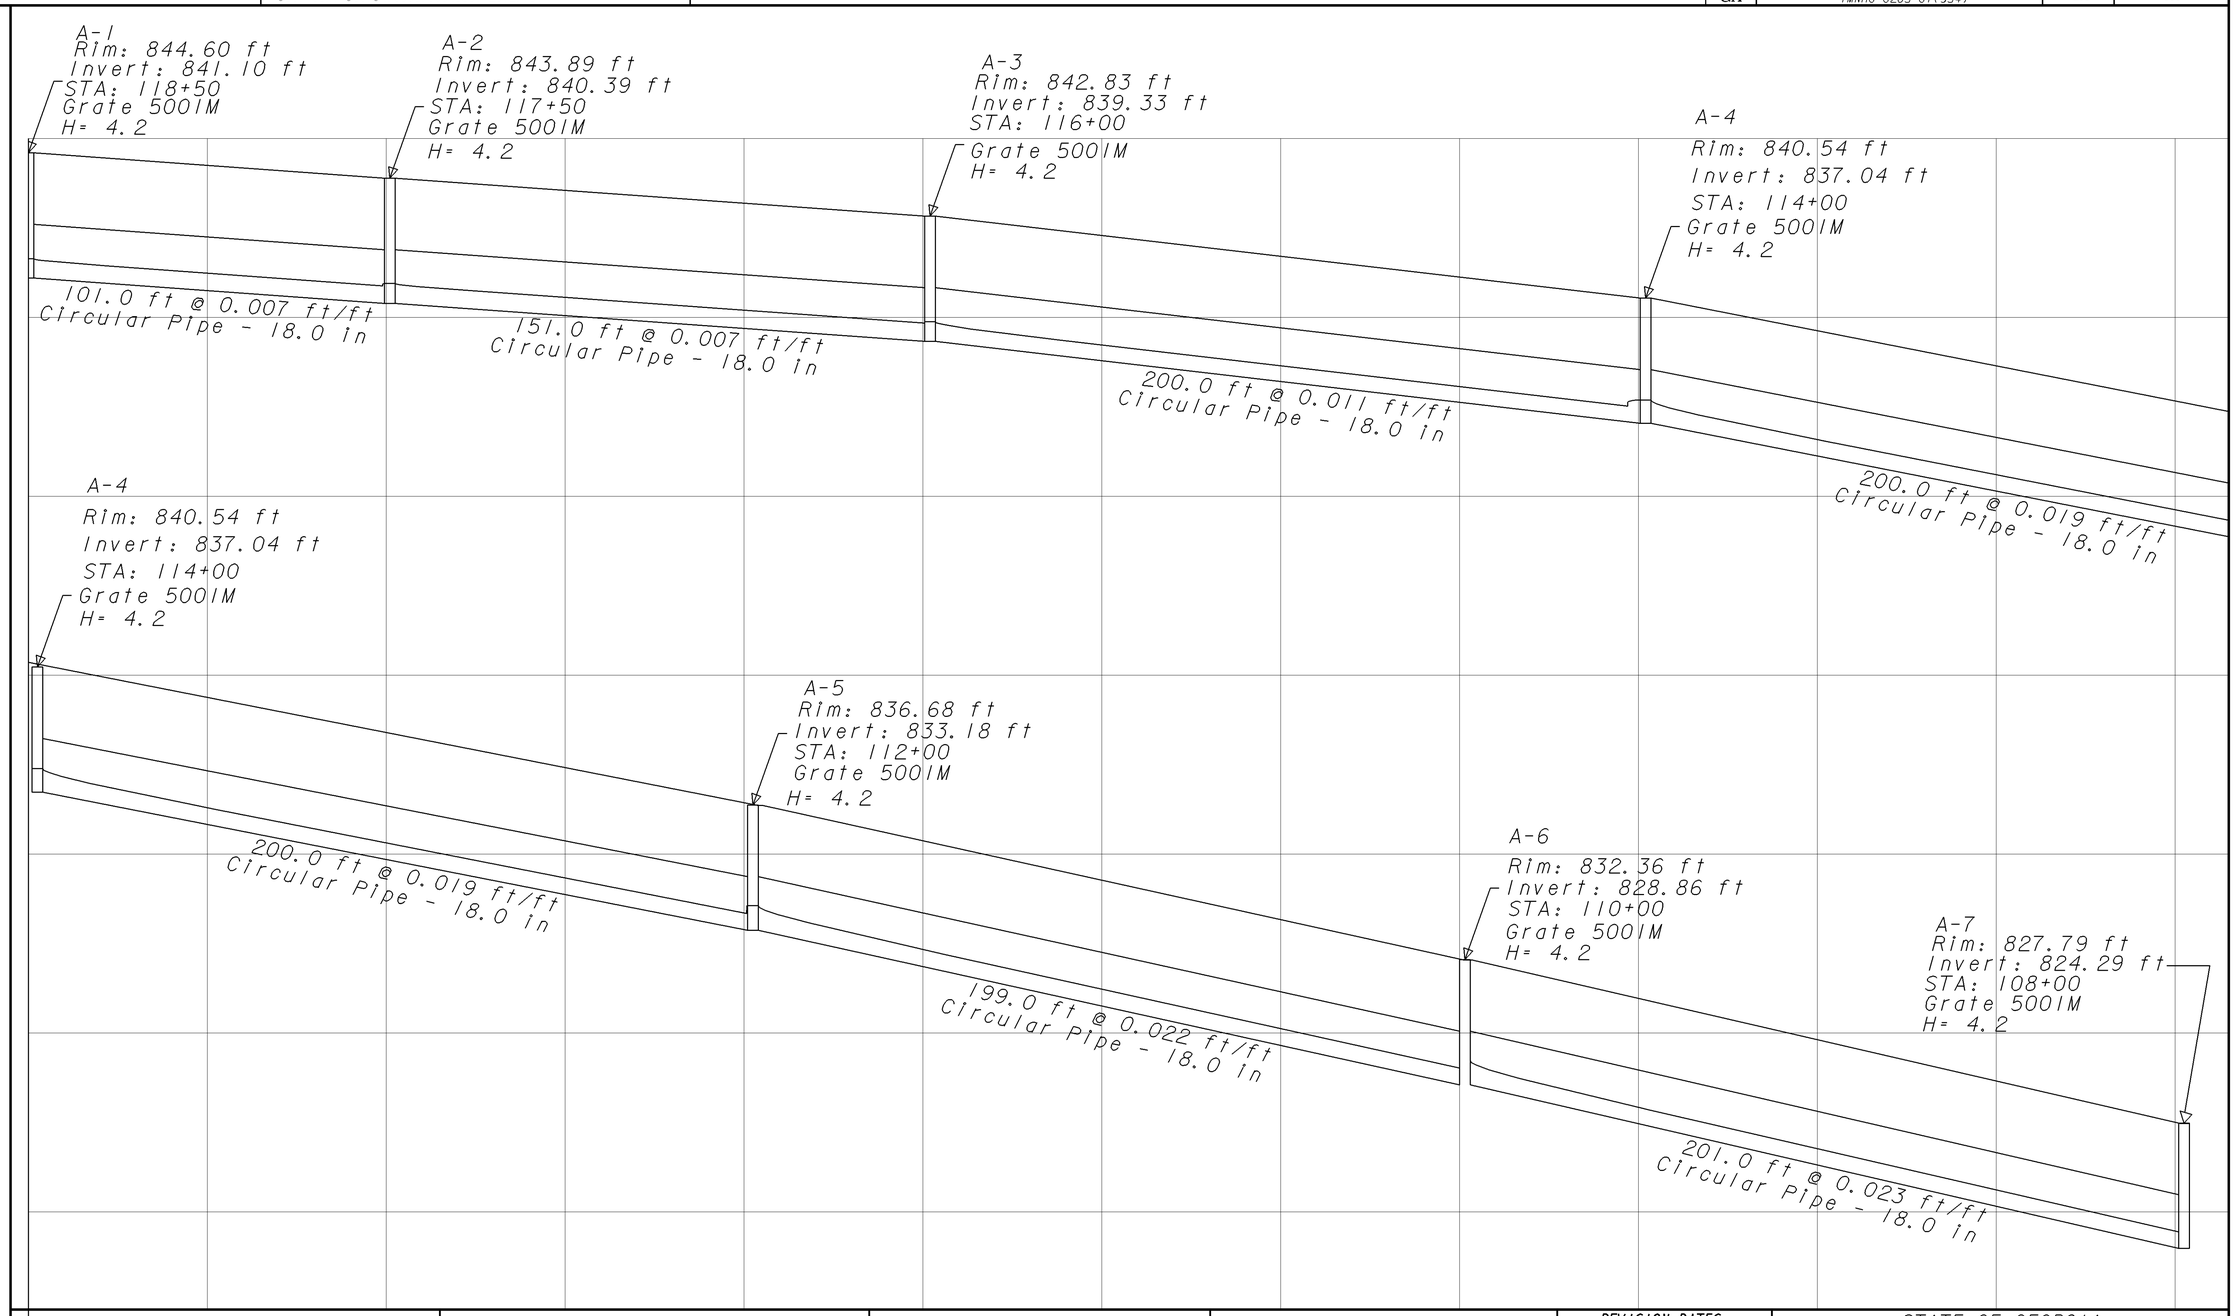

GEORGIA
DEPARTMENT OF TRANSPORTATION

SCALE IN FEET
0 20 40 80

REVISION DATES

STATE OF GEORGIA
DEPARTMENT OF TRANSPORTATION
OFFICE: ROADWAY DESIGN

DRAINAGE PROFILES

I-285 EB EXIT RAMP "A"

DRAWING No.
22-001

1/5/2009 GPLN

5/8/2014 10:04:38 AM \\GDOT-DSNI\GOPLOT\GCF\OGC.gcf nlaw M:\713290\DGN\713290DPN22-1.prf