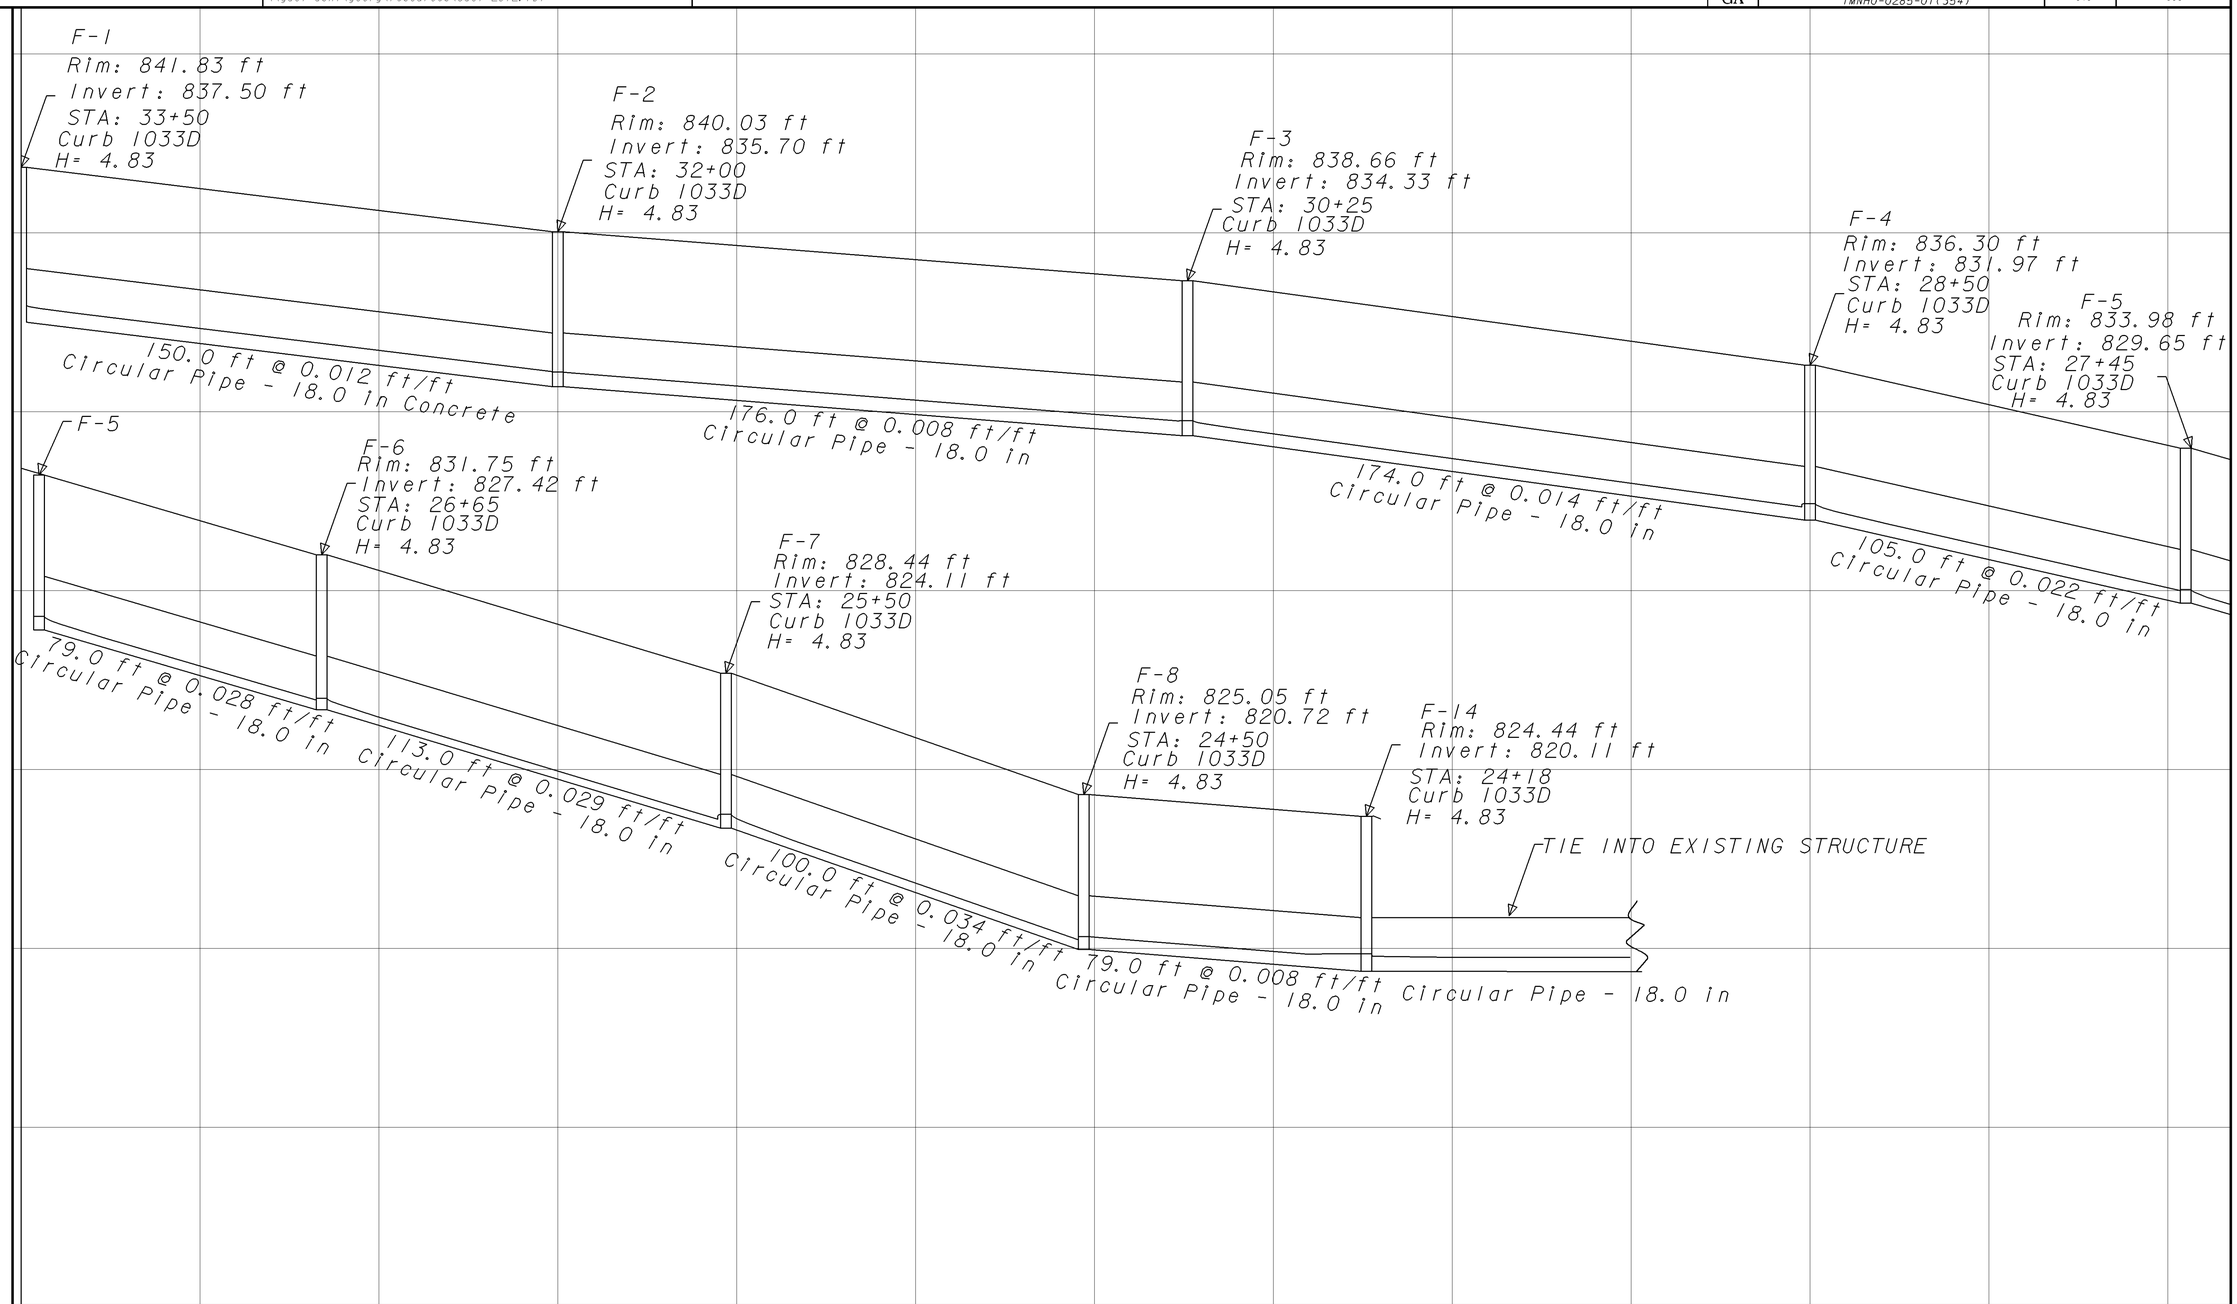

GEORGIA
DEPARTMENT OF TRANSPORTATION

SCALE IN FEET
0 20 40 80

REVISION DATES

STATE OF GEORGIA
DEPARTMENT OF TRANSPORTATION

OFFICE: ROADWAY DESIGN

DRAINAGE PROFILES

FLAT SHOALS ROAD/SR 155

DRAWING No. 22-019

1/5/2009 GPLN