8/20/2014 2:18:06 PM \\GDOT-DSNI\GOPLOT\OCE\OGC.gcf pmagoon M:\713290\DGN\713290XS_004.prf

8/20/2014 pmagoon	Wed Aug 20 14:18:13 2014	\\gdot-dsni\gocfg\resources\Gdot-2012.tbl	M:\713290\DGN\713290XS_004.dgn	STATE	PROJECT NUMBER	SHEET NO.	TOTAL SHEETS
				GA	(MNHO-0285-01(354)	318	995

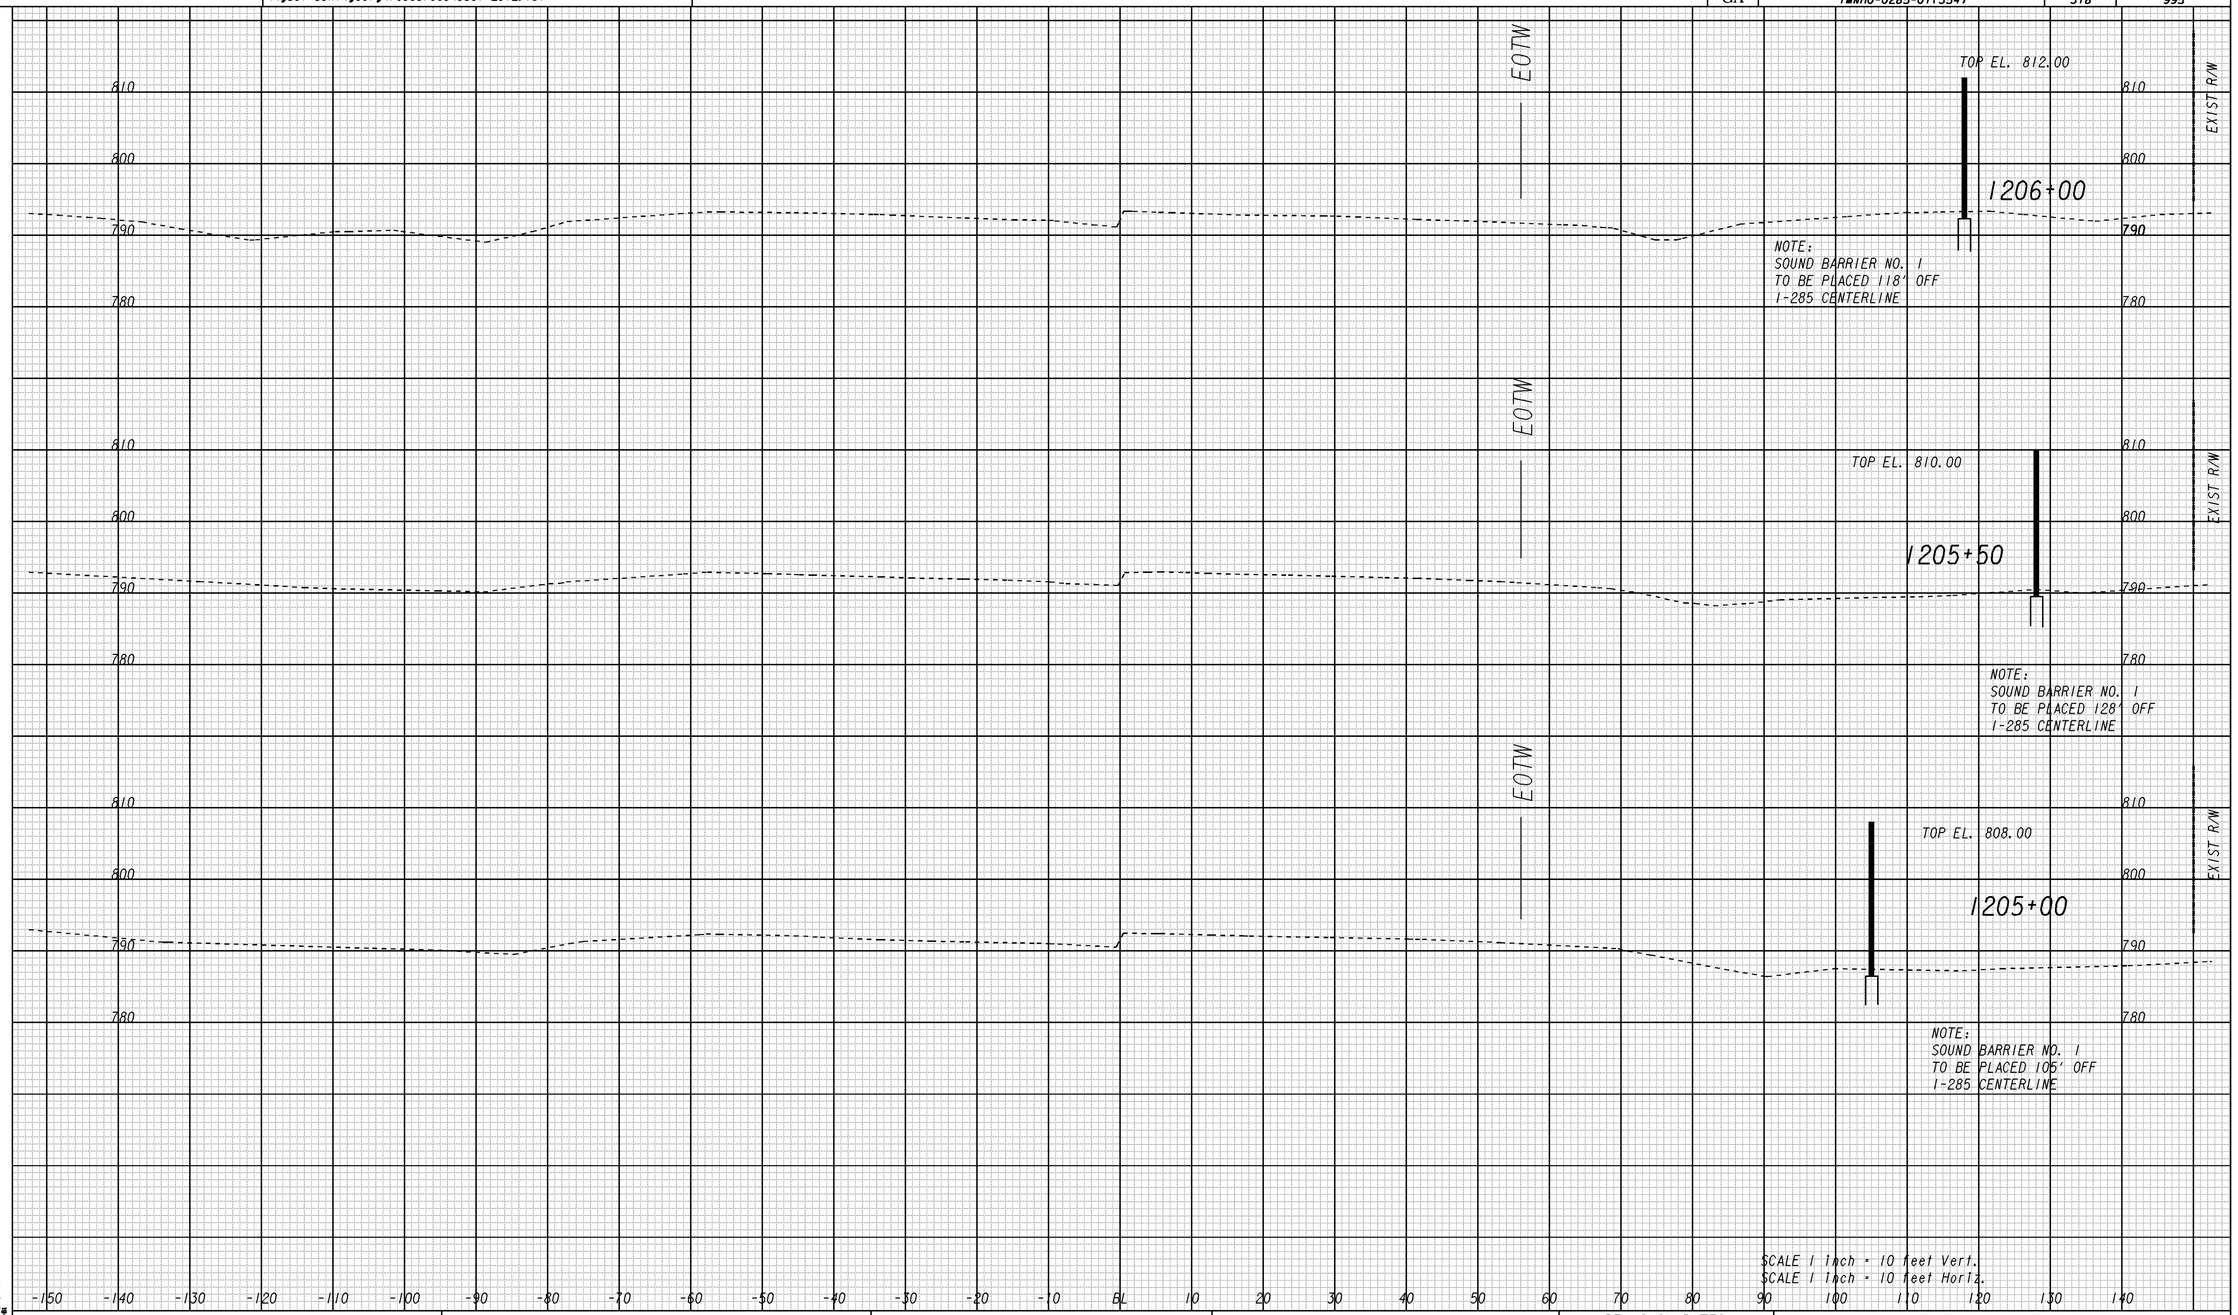

1/5/2009 SUtSEW

GEORGIA
DEPARTMENT OF TRANSPORTATION

REVISION DATES		
08/08/2014		

STATE OF GEORGIA
DEPARTMENT OF TRANSPORTATION

OFFICE: ROADWAY DESIGN

CROSS SECTIONS

I-285 AT SR155/FLAT SHOALS
STA. 1205+00 TO STA. 1206+00

DRAWING No. 23-004

8/20/2014 2:18:06 PM \\GDOT-DSNI\GOPLOT\OCE\OGC.gcf pmagoon M:\713290\DGN\713290XS_004.prf