8/20/2014 2:18:00 PM \\GDOT-DSNI\GOPLOT\OCE\OGC.gcf pmagoon M:\713290\DGN\713290XS_005.prf

8/20/2014 Wed Aug 20 14:18:08 2014	\\gdot-dsni\gocfg\resources\Gdot-2012.tbl	M:\713290\DGN\713290XS_005.dgn	STATE	PROJECT NUMBER	SHEET NO.	TOTAL SHEETS
pmagoon			GA	IMNHO-0285-01(354)	319	995

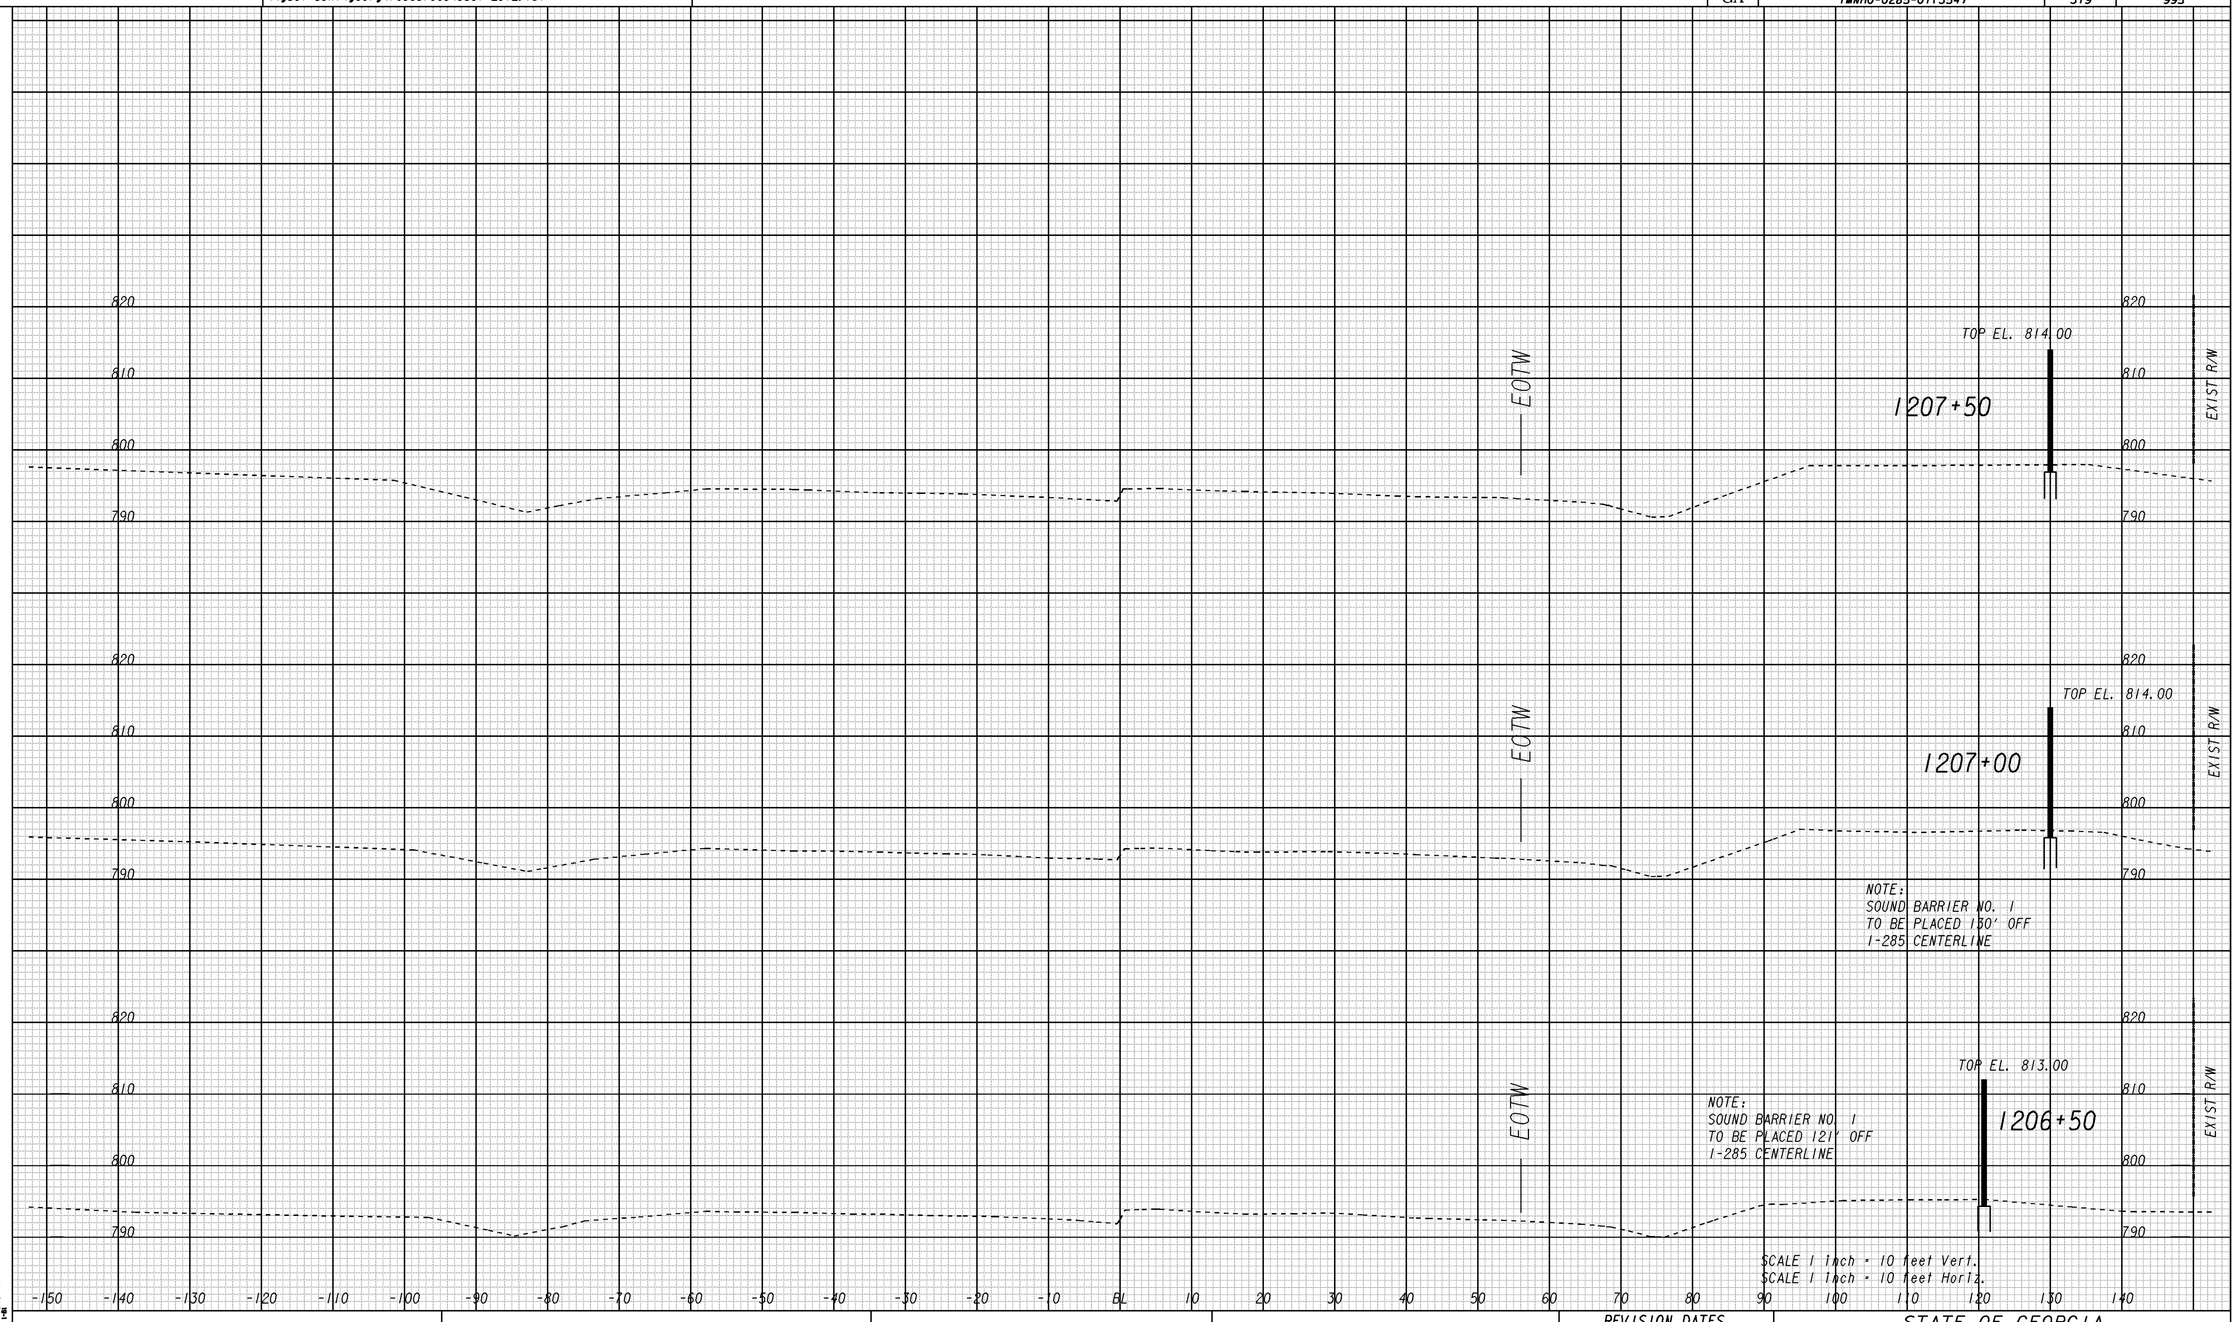

1/5/2009 SUTSEW

GEORGIA
DEPARTMENT OF TRANSPORTATION

REVISION DATES
08/08/2014

STATE OF GEORGIA
DEPARTMENT OF TRANSPORTATION

OFFICE: ROADWAY DESIGN

CROSS SECTIONS

I-285 AT SR155/FLAT SHOALS
STA. 1206+50 TO STA. 1207+50

DRAWING No. 23-005

8/20/2014 2:18:00 PM \\GDOT-DSNI\GOPLOT\OCE\OGC.gcf pmagoon M:\713290\DGN\713290XS_005.prf