9/12/2014 7:55:09 AM \\GDOT-DSN1\GOPLOT\OCE\OGC.gcf pmagoon M:\713290\DGN\713290XS_010.prf

9/12/2014 Fri Sep 12 07:55:13 2014 pmagoon	\\gdot-dsn1\gocfg\resources\Gdot-2012.tbl	M:\713290\DGN\713290XS_010.dgn	STATE	PROJECT NUMBER	SHEET NO.	TOTAL SHEETS
			GA	(MNHO-0285-01(354)	324	995

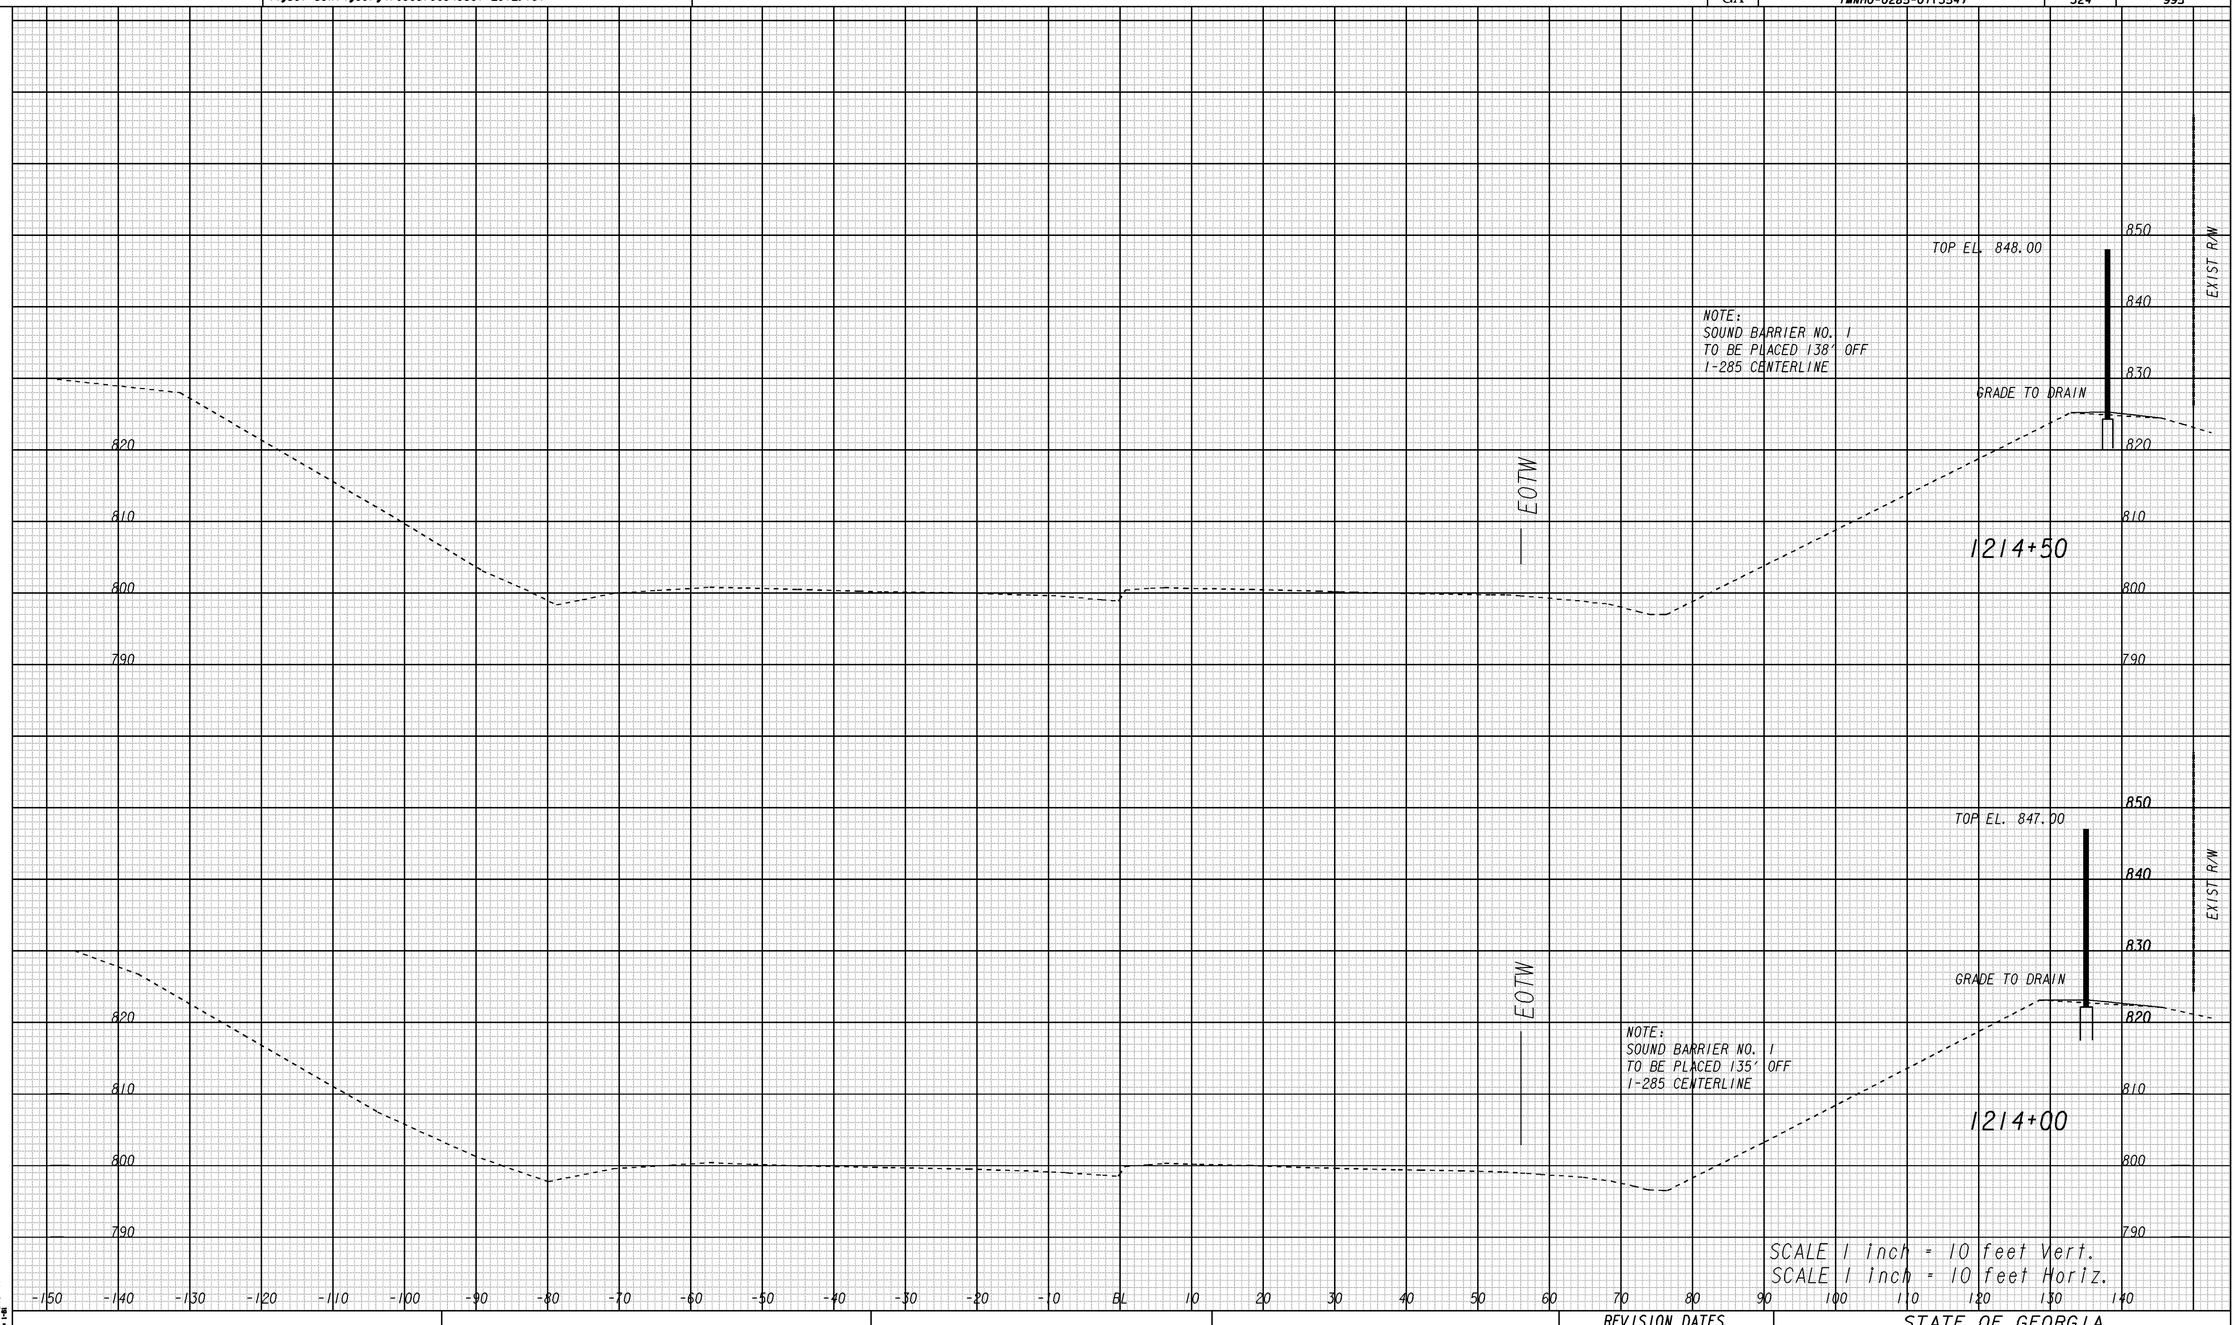

1/5/2009 SUtSEW

GEORGIA
DEPARTMENT OF TRANSPORTATION

REVISION DATES
08/08/2014

STATE OF GEORGIA
DEPARTMENT OF TRANSPORTATION

OFFICE: ROADWAY DESIGN

CROSS SECTIONS

I-285 AT SR155/FLAT SHOALS
STA. 1214+00 TO STA. 1214+50

DRAWING No. 23-010

9/12/2014 7:55:09 AM \\GDOT-DSN1\GOPLOT\OCE\OGC.gcf pmagoon M:\713290\DGN\713290XS_010.prf