8/20/2014 2:17:39 PM \\GDOT-DSNI\GOPLOT\QCF\QGC.qcf pmagoon M:\713290\DGN\713290XS_014.prf

8/20/2014 Wed Aug 20 14:17:51 2014	\\gdot-dsni\gocfg\resources\Gdot-2012.tbl	M:\713290\DGN\713290XS_014.dgn	STATE	PROJECT NUMBER	SHEET NO.	TOTAL SHEETS
pmagoon			GA	IMNHO-0285-01(354)	328	995

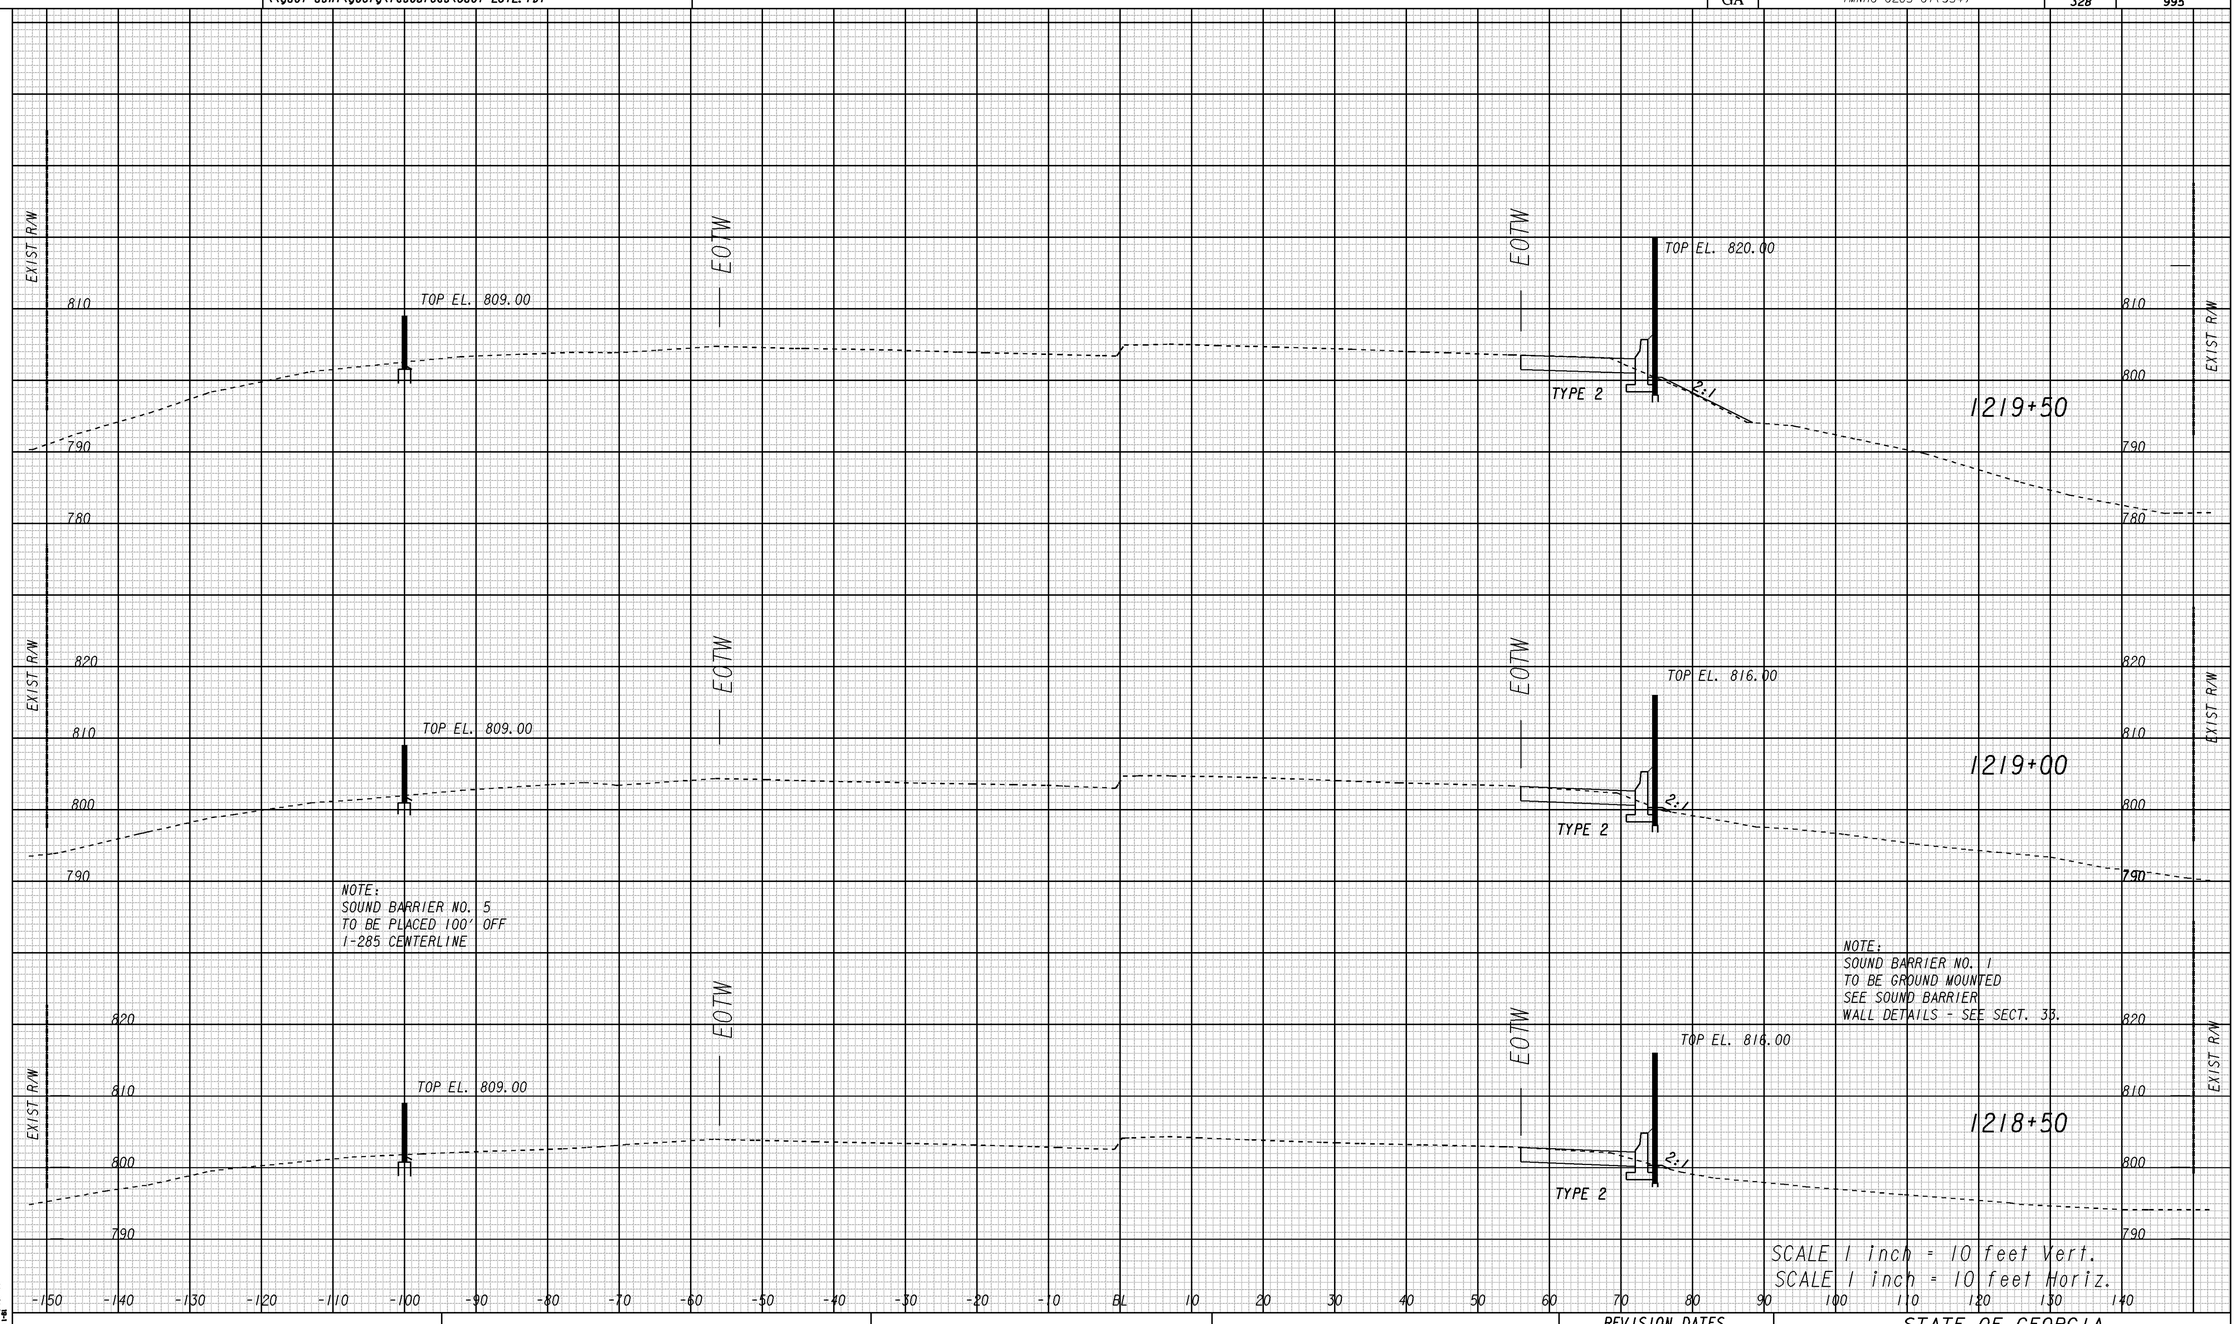

SCALE 1 inch = 10 feet Vert.
SCALE 1 inch = 10 feet Horiz.

1/5/2009 SUYSEW

GEORGIA
DEPARTMENT OF TRANSPORTATION

REVISION DATES
08/08/2014

STATE OF GEORGIA
DEPARTMENT OF TRANSPORTATION
OFFICE: ROADWAY DESIGN

CROSS SECTIONS

I-285 AT SR155/FLAT SHOALS
STA. 1218+50 TO STA. 1219+50

DRAWING No. 23-014

8/20/2014 2:17:39 PM \\GDOT-DSNI\GOPLOT\QCF\QGC.qcf pmagoon M:\713290\DGN\713290XS_014.prf