8/20/2014 2:17:34 PM \\GDOT-DSN1\GOPLOT\OCE\OGC.gcf pmagoon M:\713290\DGN\713290XS_017.prf

8/20/2014 Wed Aug 20 14:17:44 2014	\\gdot-dsn1\gocfg\resources\Gdot-2012.tbl	m:\713290\DGN\713290XS_017.dgn	STATE	PROJECT NUMBER	SHEET NO.	TOTAL SHEETS
pmagoon			GA	IMNHO-0285-01(354)	331	995

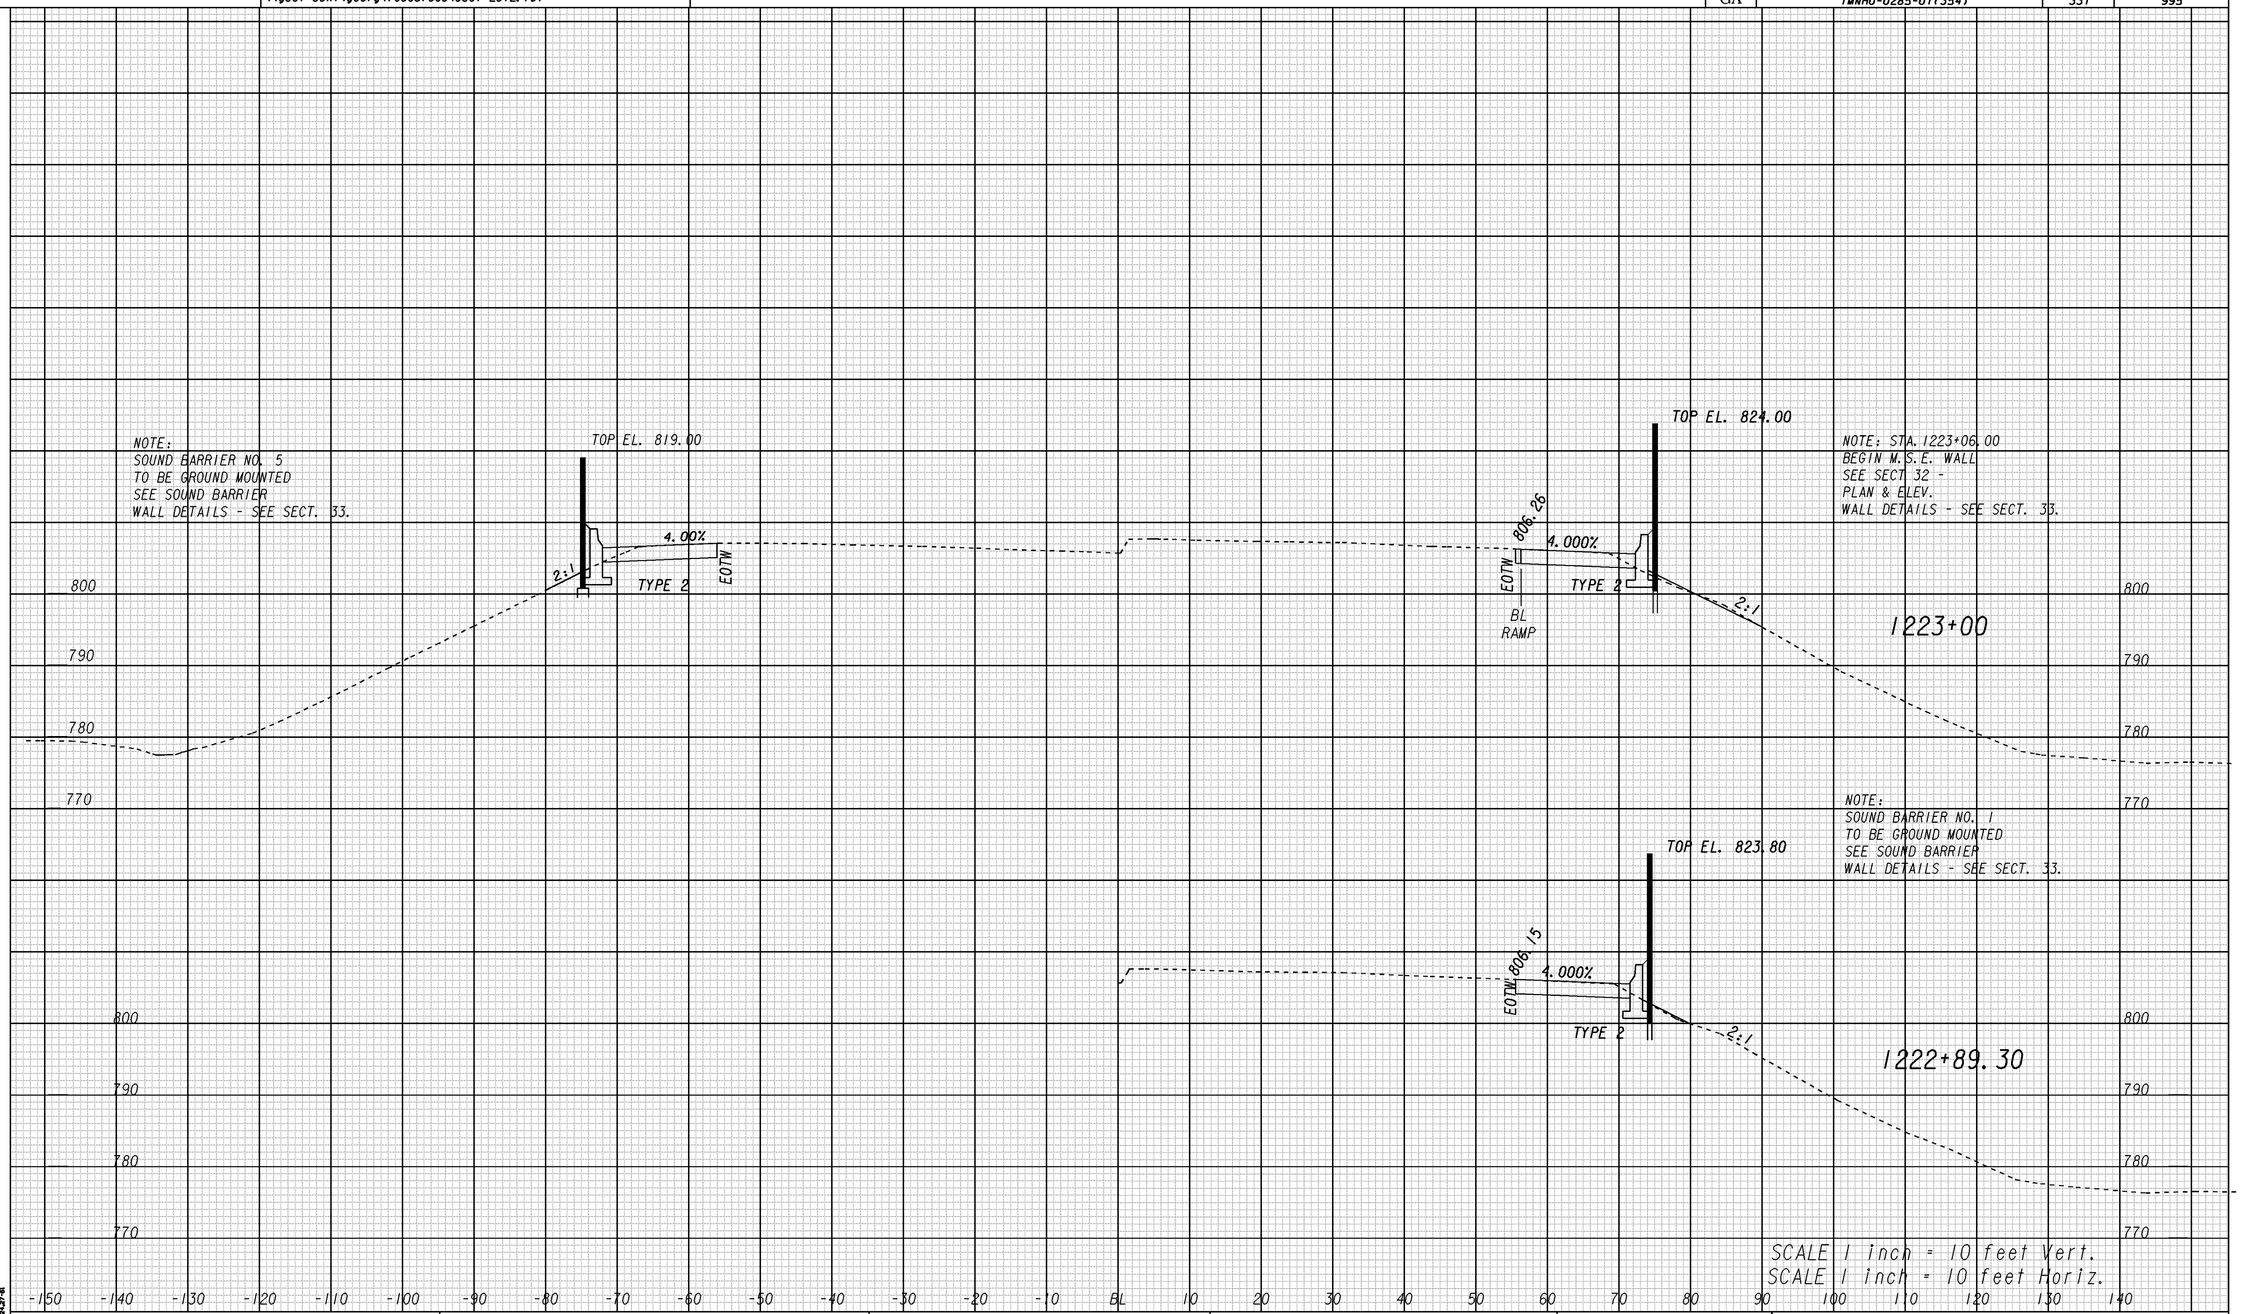

1/5/2009 SUNSEW

A

GEORGIA
DEPARTMENT OF TRANSPORTATION

REVISION DATES		
08/08/2014		

STATE OF GEORGIA
DEPARTMENT OF TRANSPORTATION
OFFICE: ROADWAY DESIGN

CROSS SECTIONS

I-285 AT SR155/FLAT SHOALS
STA. 1222+89.30-STA. 1223+00

DRAWING No. 23-017

8/20/2014 2:17:34 PM \\GDOT-DSN1\GOPLOT\OCE\OGC.gcf pmagoon M:\713290\DGN\713290XS_017.prf