VOID

8/20/2014 Wed Aug 20 14:17:34 2014	\\gdot-dsni\gocfg\resources\Gdot-2012.tbl	M:\713290\DGN\713290XS_020.dgn	STATE	PROJECT NUMBER	SHEET NO.	TOTAL SHEETS
pmagoon			GA	IMNHO-0285-01(354)	334	995

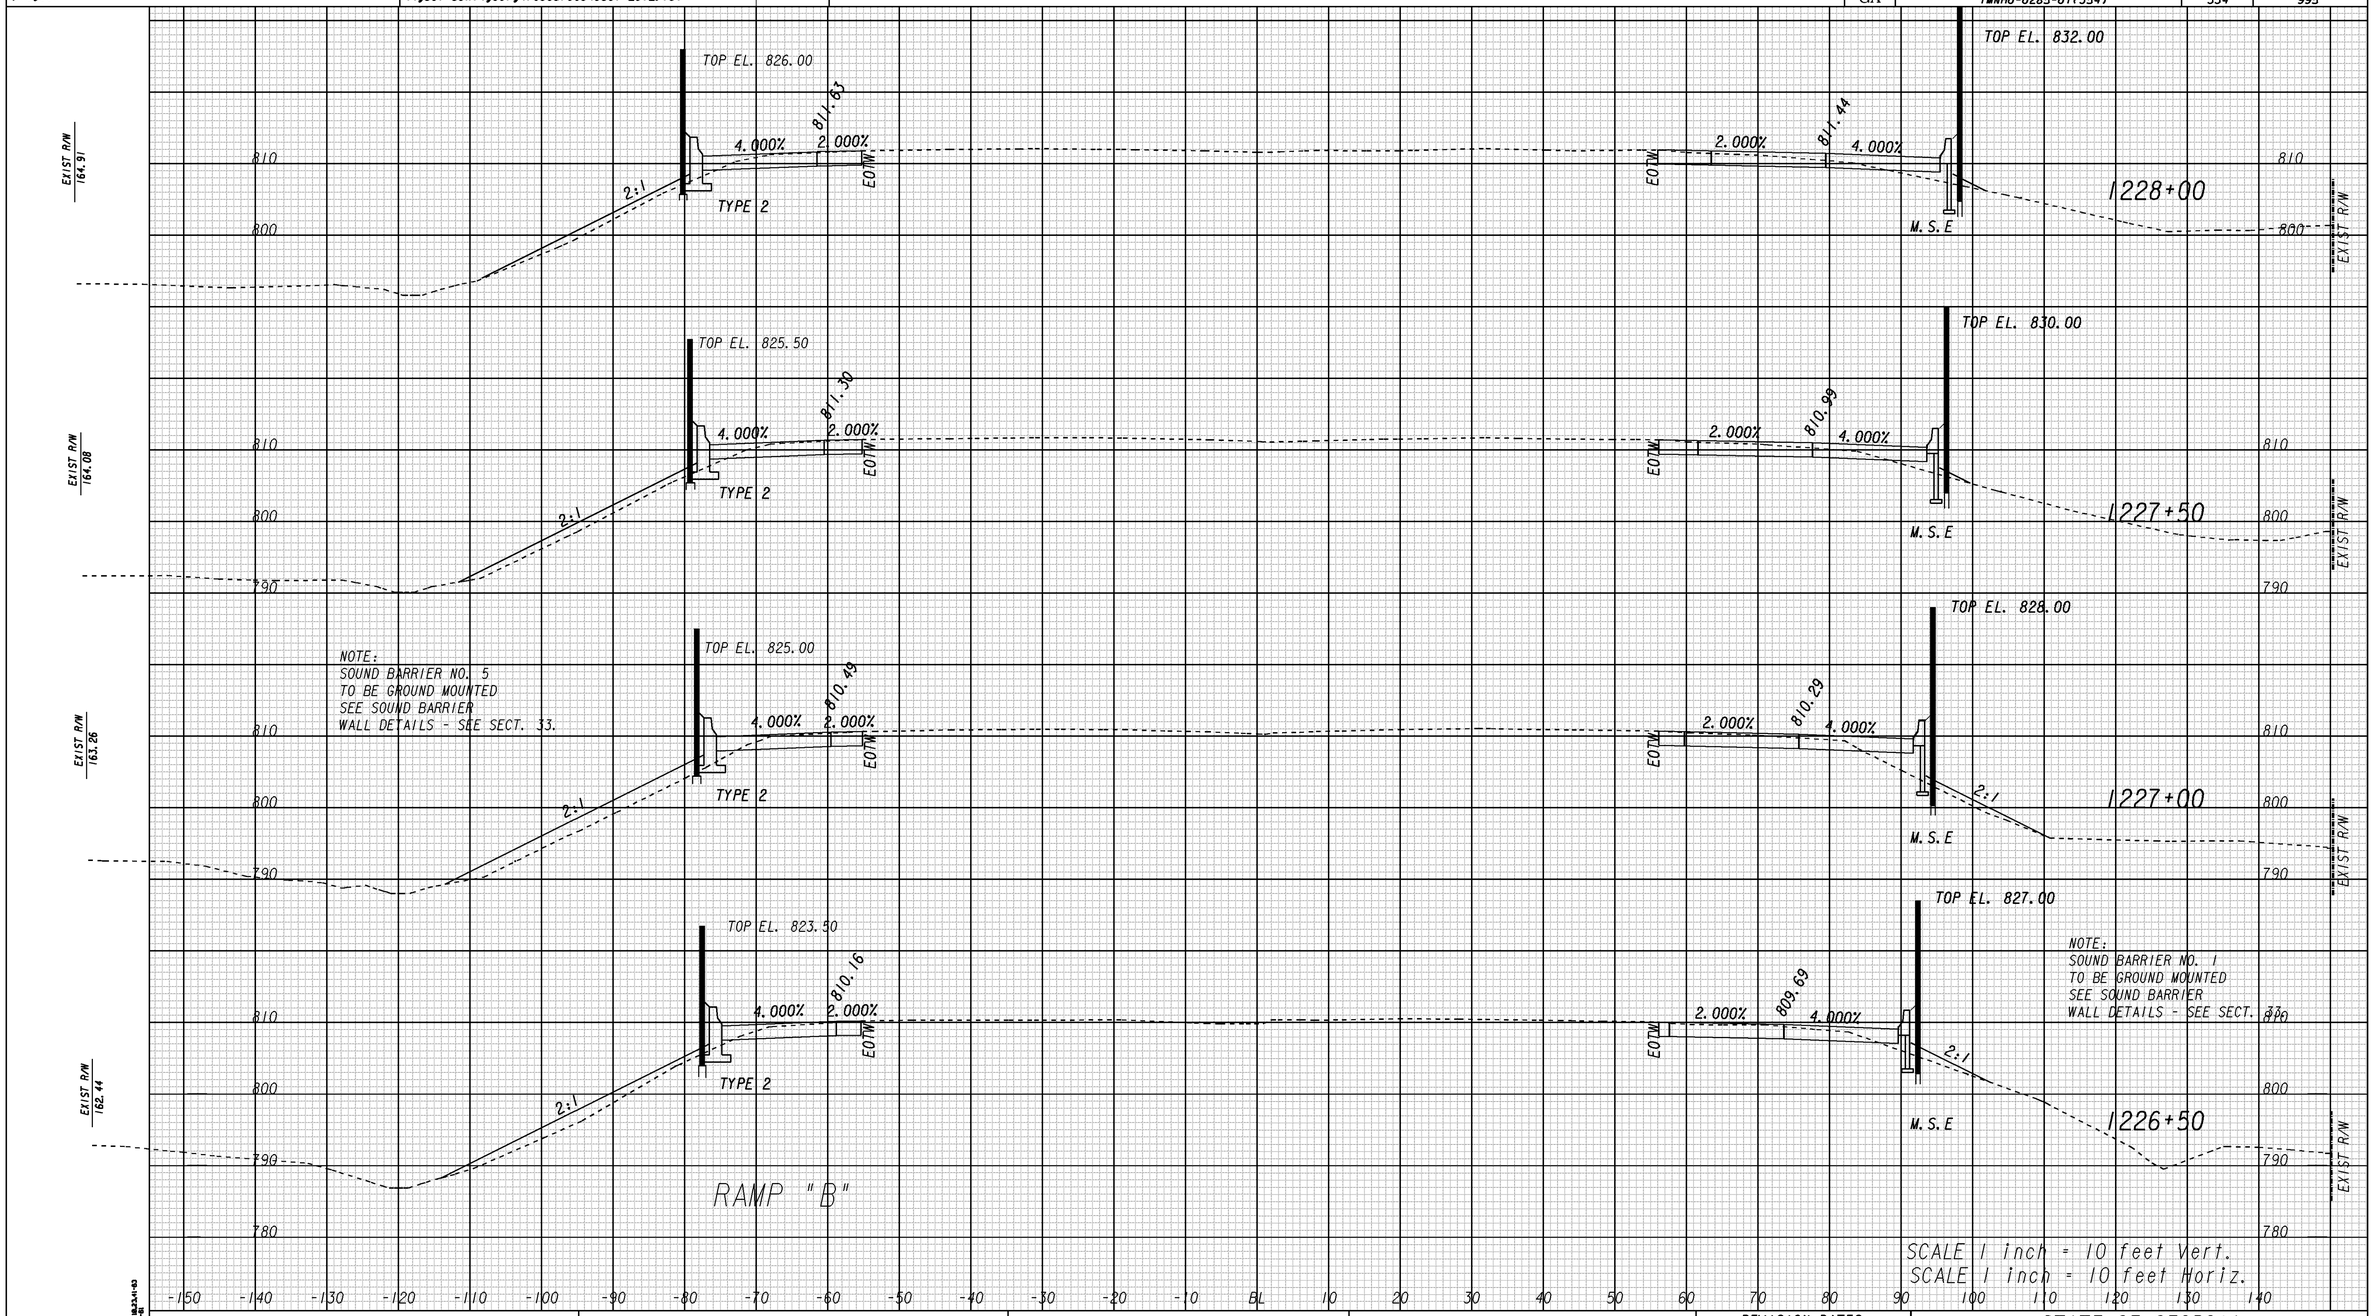

A

GEORGIA
DEPARTMENT OF TRANSPORTATION

REVISION DATES		
08/08/2014		

STATE OF GEORGIA
DEPARTMENT OF TRANSPORTATION

OFFICE: ROADWAY DESIGN

CROSS SECTIONS

I-285 AT SR155/FLAT SHOALS
STA. 1226+50 TO STA. 1228+00

DRAWING No. 23-020

1/5/2009 SUZSEW