4/20/2015 1:50:42 PM \\GDOT-DSNI\GOPLOT\OCF\OGC.gcf pmagoon M:\713290\DGN\713290XS_020.prf

4/20/2015 pmagoon	Mon Apr 20 13:50:44 2015	\\gdot-dsni\gocfg\resources\Gdot-2012.tbl	M:\713290\DGN\713290XS_020.dgn	STATE	PROJECT NUMBER	SHEET NO.	TOTAL SHEETS
				GA	IMNHO-0285-01(354)	334	995

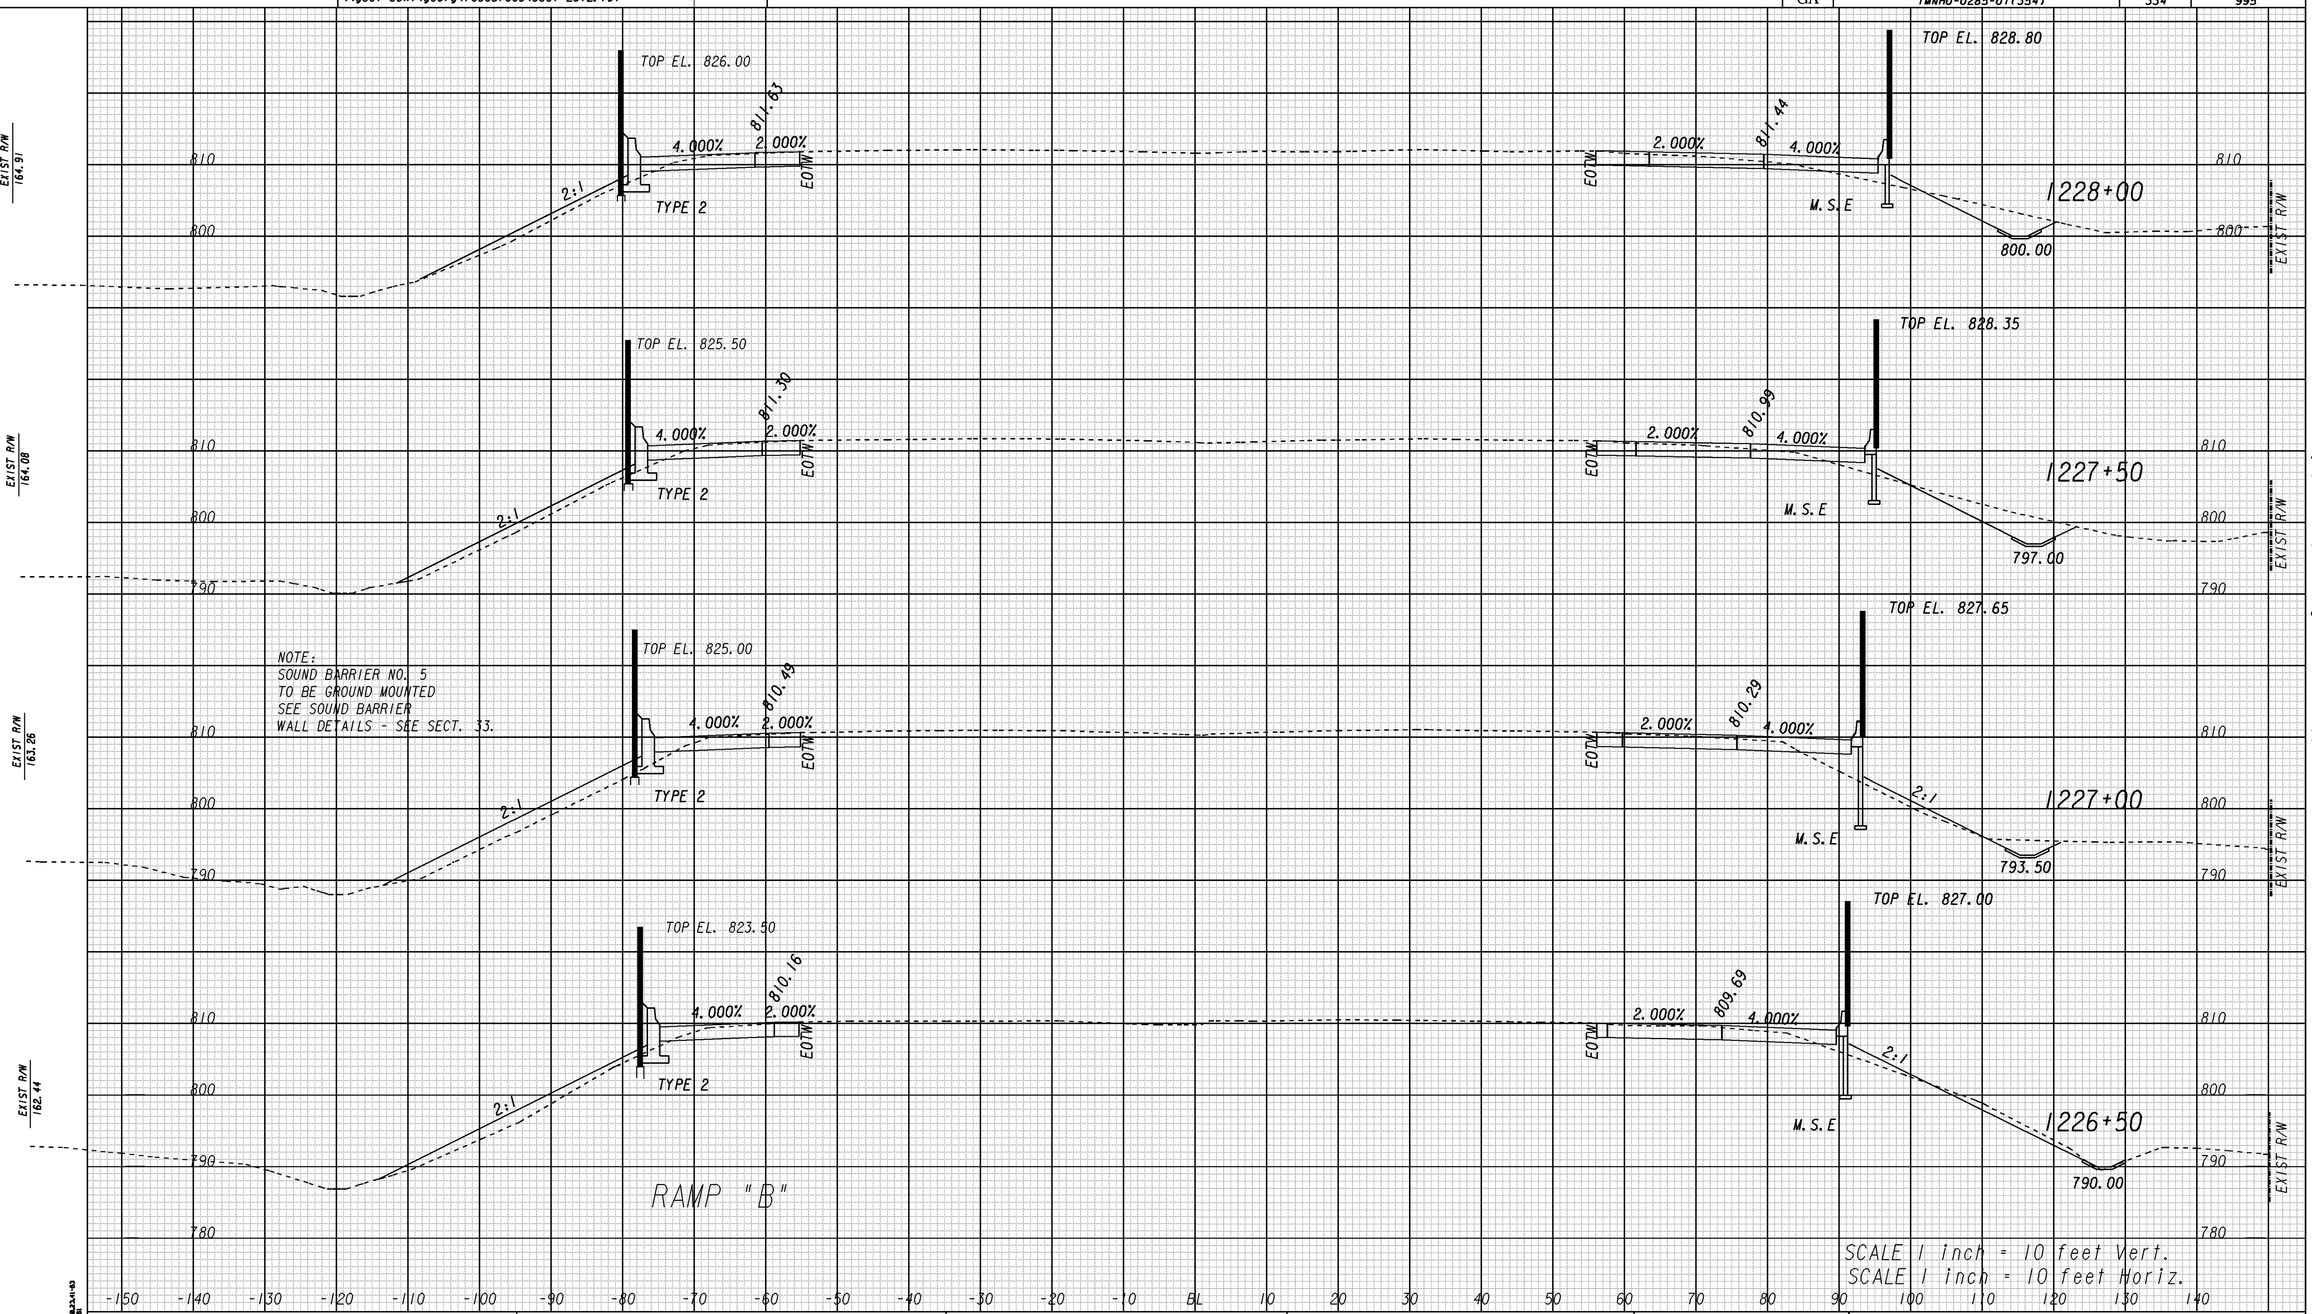

A

GEORGIA
DEPARTMENT OF TRANSPORTATION

REVISION DATES
8/8/2014
9/12/2014
4/17/2015

STATE OF GEORGIA
DEPARTMENT OF TRANSPORTATION
OFFICE: ROADWAY DESIGN

CROSS SECTIONS

I-285 AT SR155/FLAT SHOALS
STA. 1226+50 TO STA. 1228+00

DRAWING No. 23-020

1/5/2009 SUNSEW

Use on Construction

4/20/2015 1:50:42 PM \\GDOT-DSNI\GOPLOT\OCF\OGC.gcf pmagoon M:\713290\DGN\713290XS_020.prf