8/20/2014 2:17:30 PM \\GDOT-DSN1\GOPLOT\OCF\OGC.gcf pmagoon M:\713290\DGN\713290XS_021.prf

VOID

8/20/2014 Wed Aug 20 14:17:45 2014 pmagoon	\\gdot-dsn1\gocfg\resources\Gdot-2012.tbl	M:\713290\DGN\713290XS_021.dgn	STATE	PROJECT NUMBER	SHEET NO.	TOTAL SHEETS
			GA	IMNHO-0285-01(354)	335	995

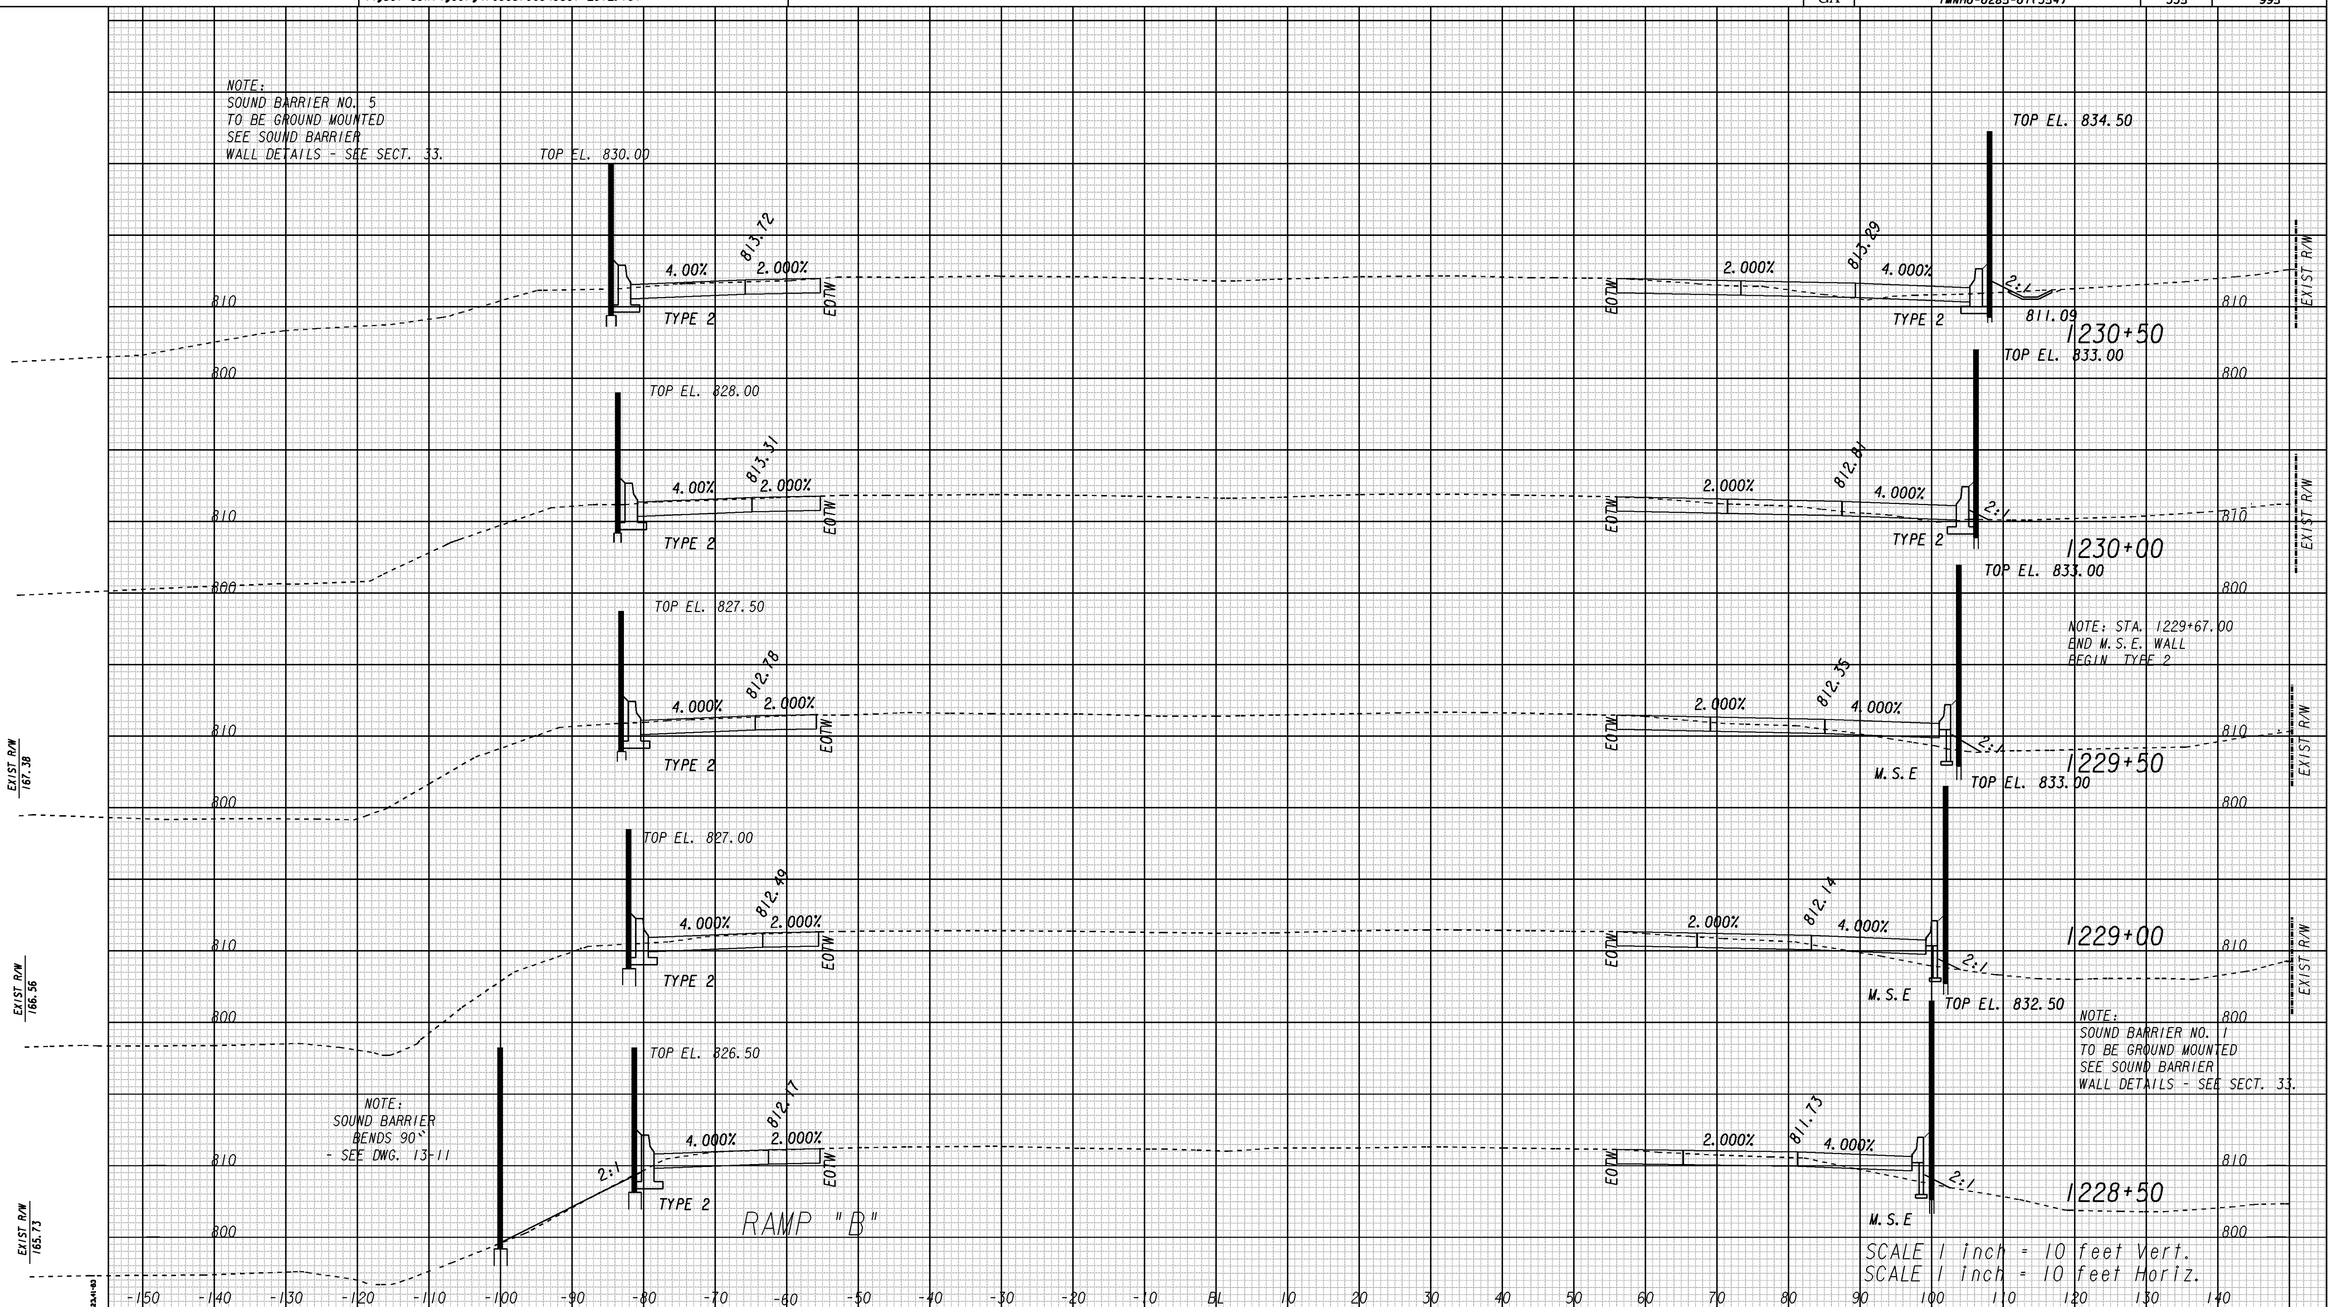

A

GEORGIA
DEPARTMENT OF TRANSPORTATION

REVISION DATES		
08/08/2014		

STATE OF GEORGIA
DEPARTMENT OF TRANSPORTATION

OFFICE: ROADWAY DESIGN

CROSS SECTIONS

I-285 AT SR155/FLAT SHOALS
STA. 1228+50 TO STA. 1230+50

DRAWING No. 23-021

1/5/2009 SUYSEW

8/20/2014 2:17:30 PM \\GDOT-DSN1\GOPLOT\OCF\OGC.gcf pmagoon M:\713290\DGN\713290XS_021.prf