8/20/2014 2:17:18 PM \\GDOT-DSNI\GOPLOT\OCE\OGC.gcf pmagoon M:\713290\DGN\713290XS_025.prf

8/20/2014 Wed Aug 20 14:17:28 2014	\\gdot-dsni\gocfg\resources\Gdot-2012.tbl	M:\713290\DGN\713290XS_025.dgn	STATE	PROJECT NUMBER	SHEET NO.	TOTAL SHEETS
pmagoon			GA	IMNHO-0285-01(354)	339	995

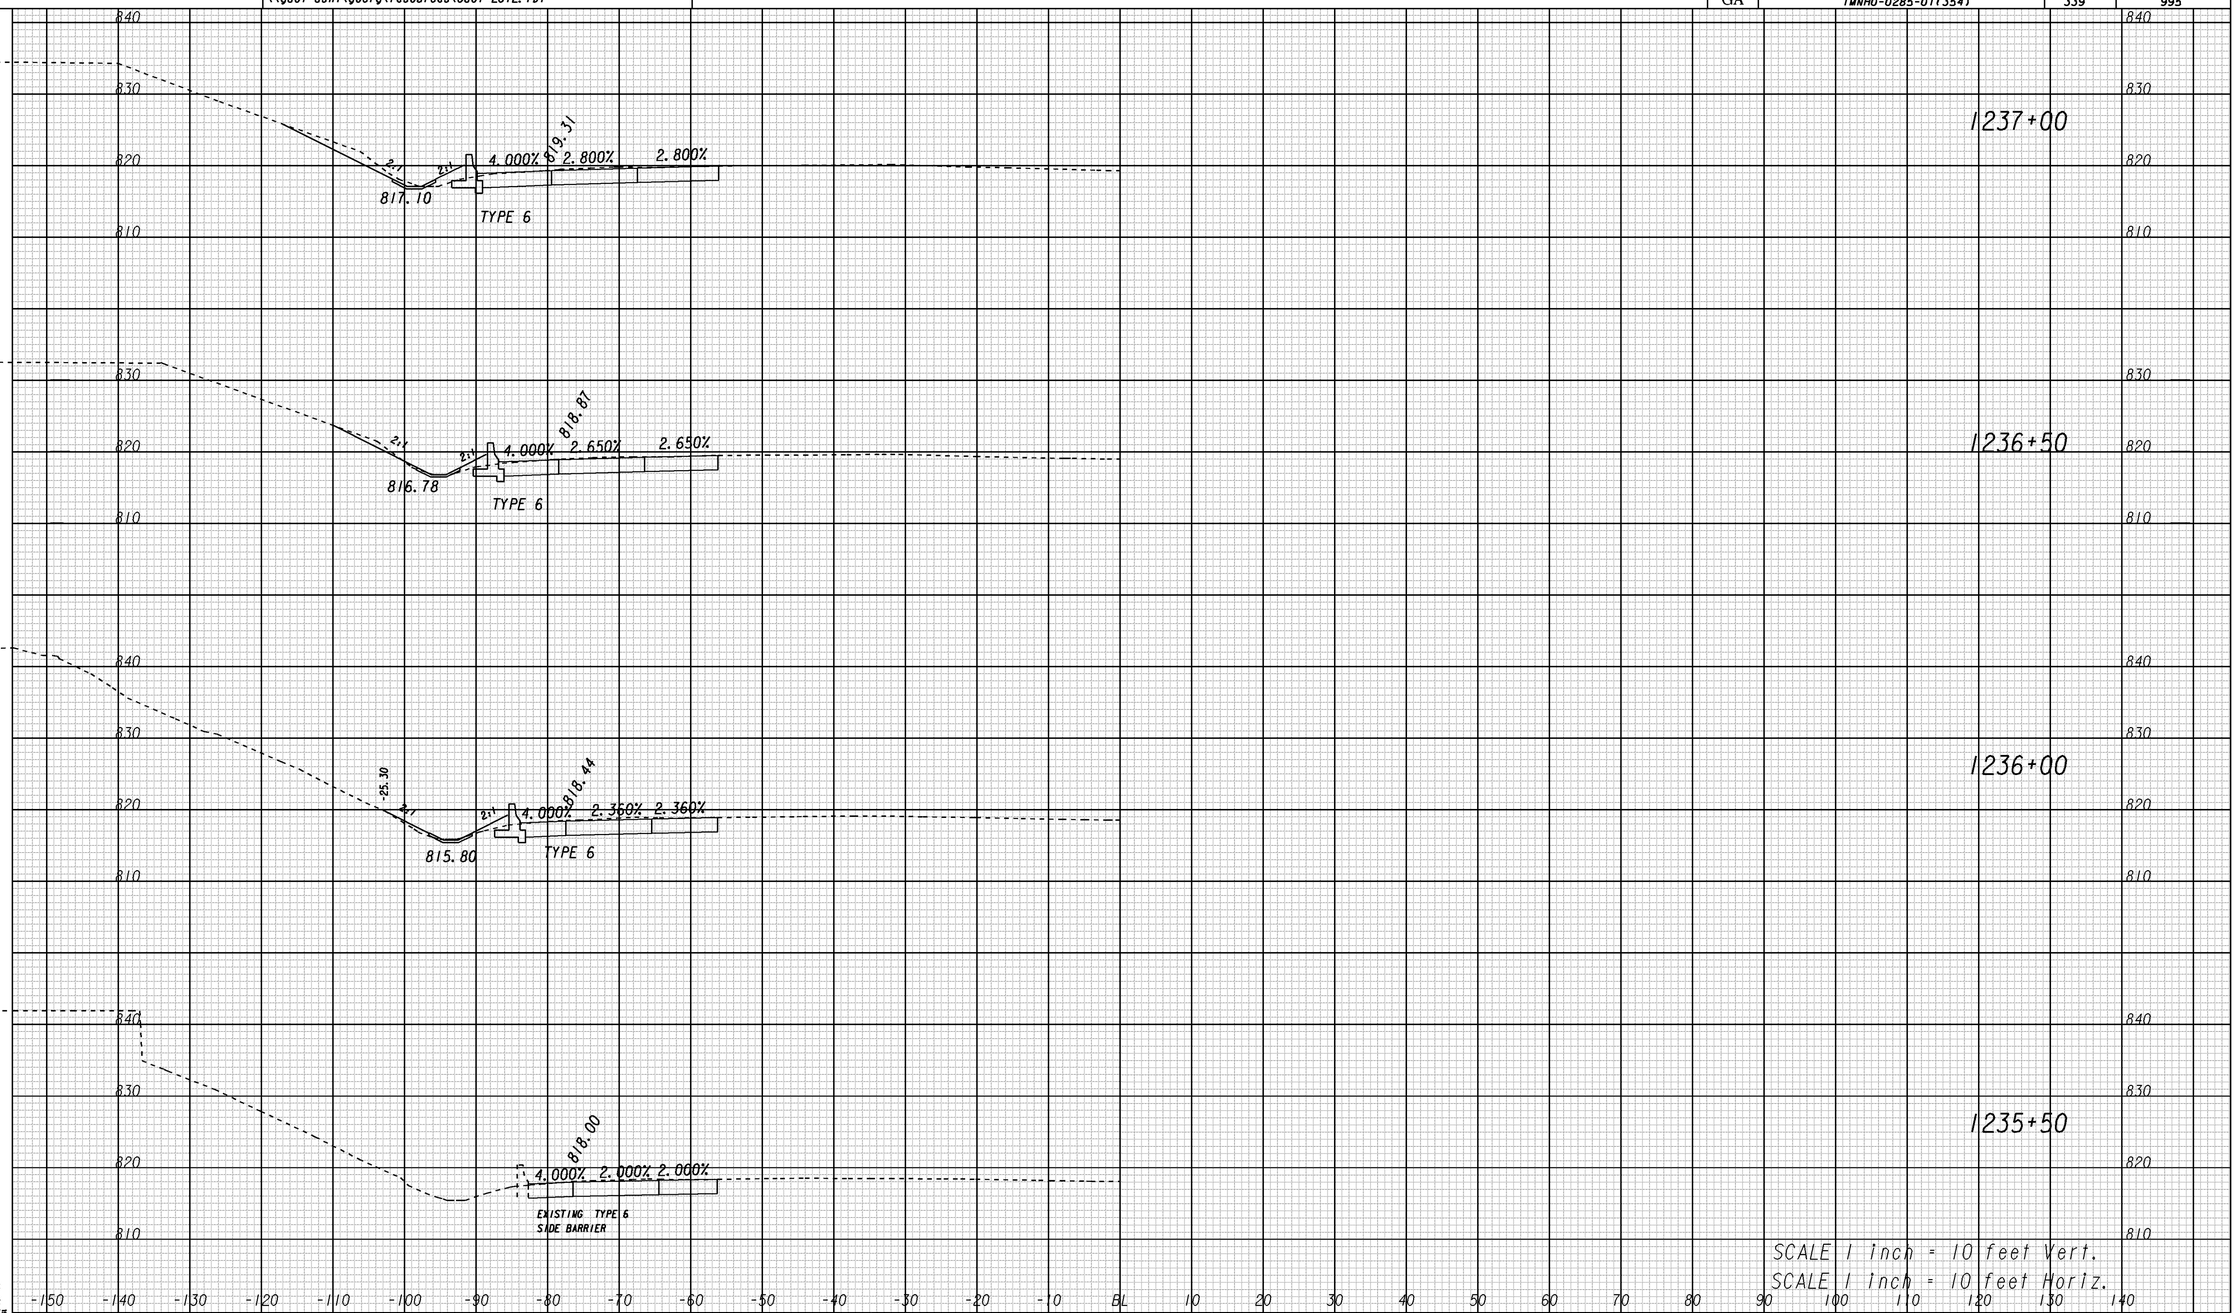

1/5/2009 SUESEW

B-285

GEORGIA
DEPARTMENT OF TRANSPORTATION

REVISION DATES		
08/08/14		

STATE OF GEORGIA
DEPARTMENT OF TRANSPORTATION
OFFICE: ROADWAY DESIGN

CROSS SECTIONS

I-285 AT SR155/FLAT SHOALS
STA. 1235+50 TO STA. 1237+00

DRAWING No. 23-025

8/20/2014 2:17:18 PM \\GDOT-DSNI\GOPLOT\OCE\OGC.gcf pmagoon M:\713290\DGN\713290XS_025.prf