8/20/2014 2:17:14 PM \\GDOT-DSN1\GOPLOT\QCF\QGC.qcf pmagoon M:\713290\DGN\713290XS_028.prf

8/20/2014 Wed Aug 20 14:17:24 2014	\\gdot-dsn1\gocfg\resources\Gdot-2012.tbl	M:\713290\DGN\713290XS_028.dgn	STATE	PROJECT NUMBER	SHEET NO.	TOTAL SHEETS
pmagoon			GA	IMNHO-0285-01(354)	342	995

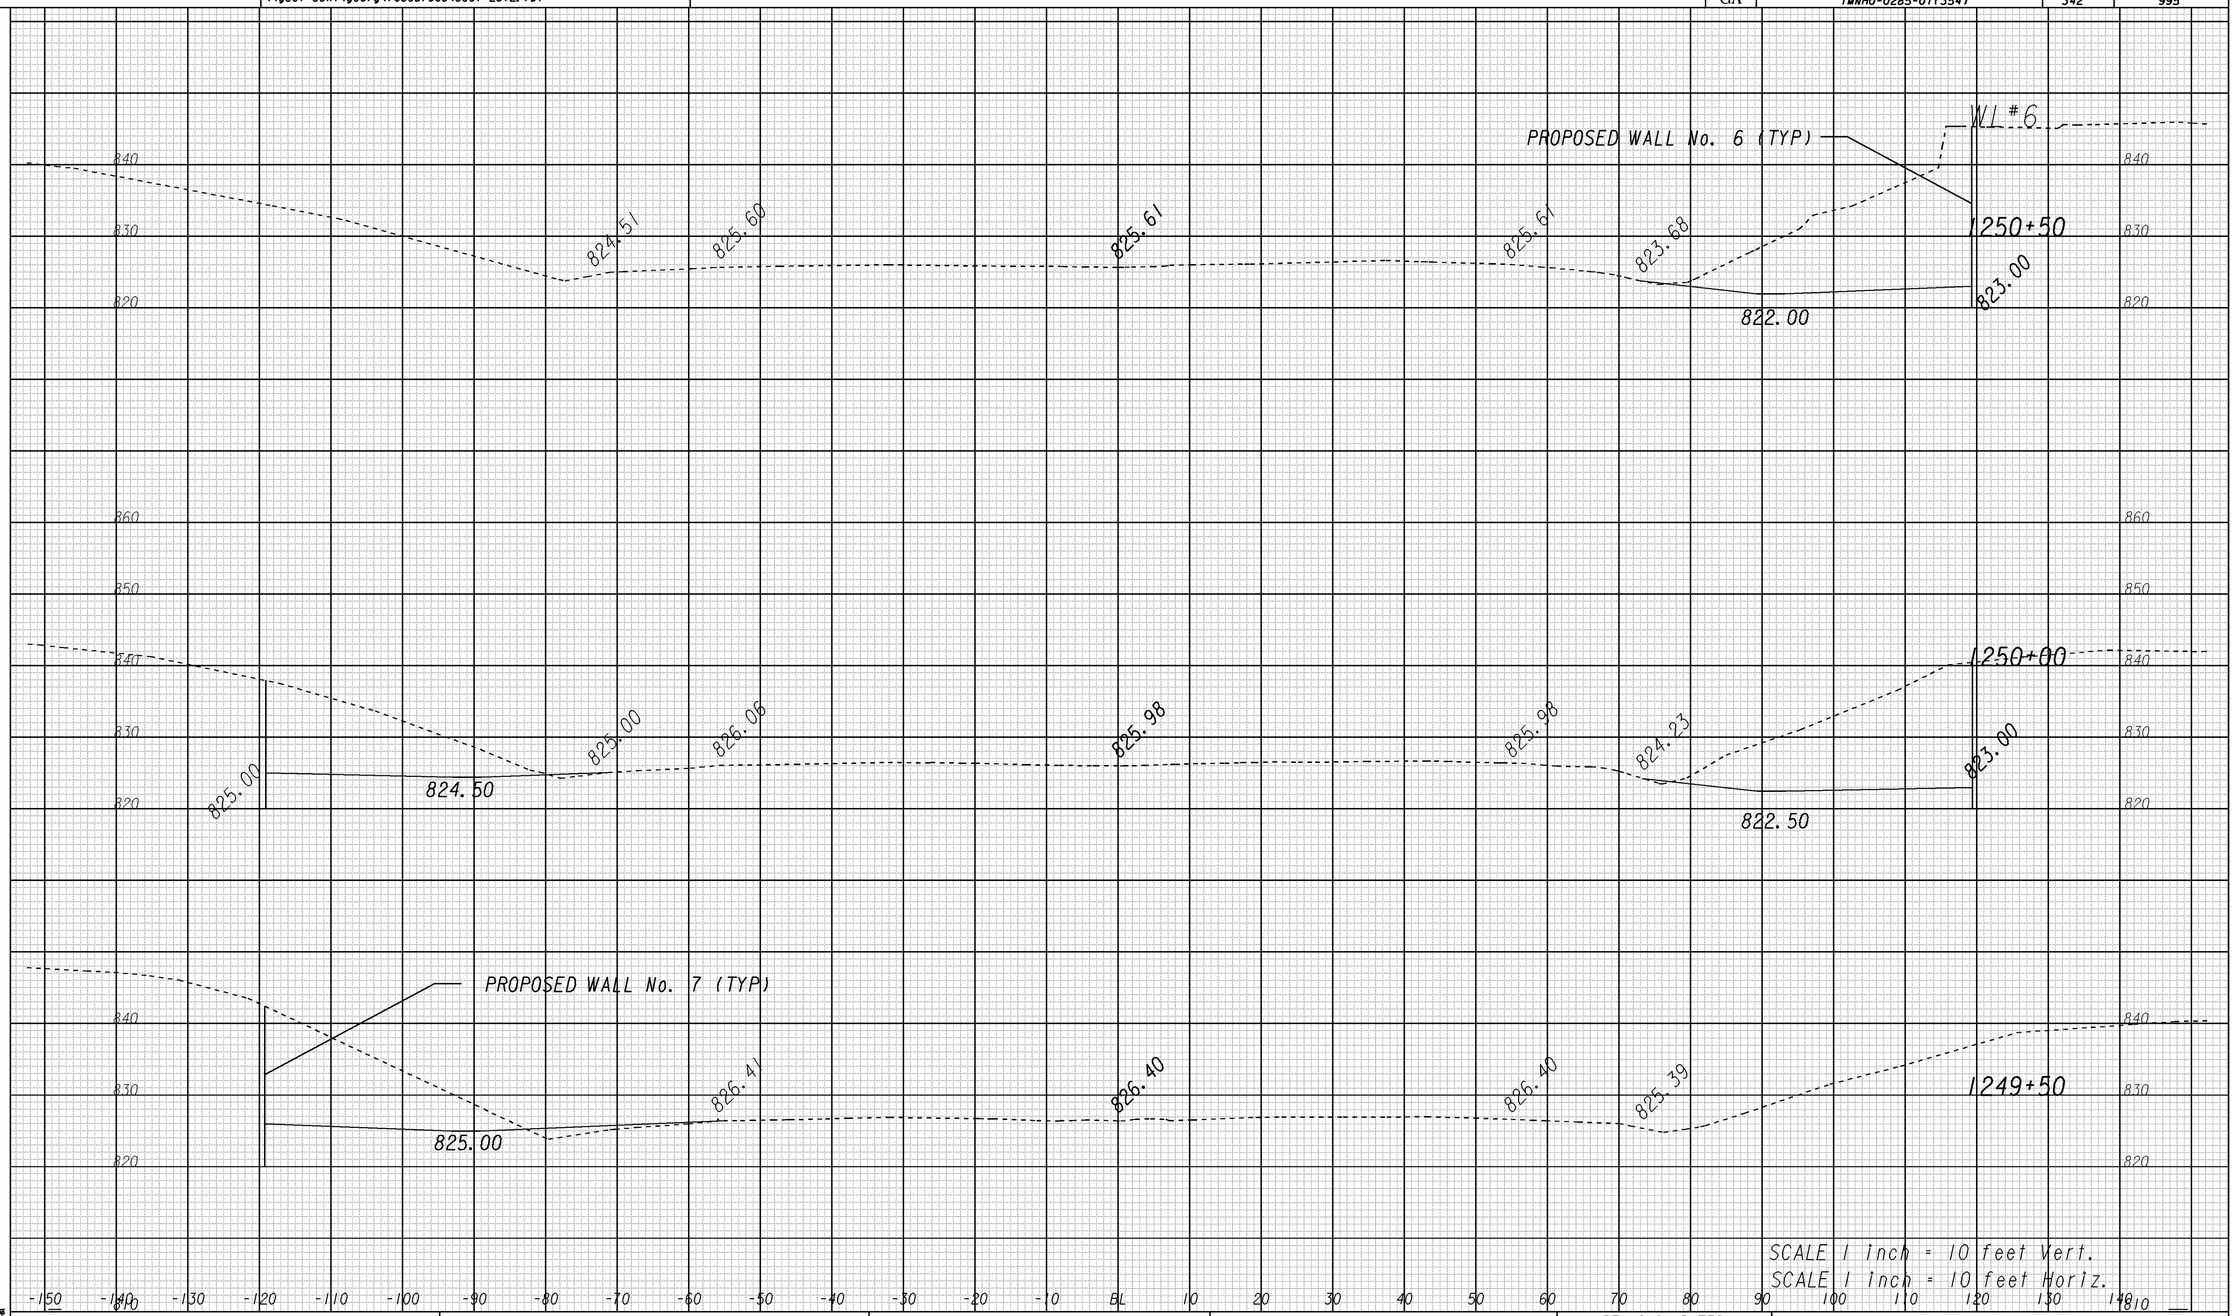

1/5/2009 SUYSEW

GEORGIA
DEPARTMENT OF TRANSPORTATION

REVISION DATES		
08/08/14		

STATE OF GEORGIA
DEPARTMENT OF TRANSPORTATION

OFFICE: ROADWAY DESIGN

CROSS SECTIONS

I-285 AT SR155/FLAT SHOALS
STA. 1249+50 TO STA. 1250+50

DRAWING No. 23-028

8/20/2014 2:17:14 PM \\GDOT-DSN1\GOPLOT\QCF\QGC.qcf pmagoon M:\713290\DGN\713290XS_028.prf