8/20/2014 2:17:12 PM \\GDOT-DSN1\GOPLOT\OCE\OGC.gcf pmagoon M:\713290\DGN\713290XS_029.prf

8/20/2014 Wed Aug 20 14:17:21 2014	\\gdot-dsn1\gocfg\resources\Gdot-2012.tbl	M:\713290\DGN\713290XS_029.dgn	STATE	PROJECT NUMBER	SHEET NO.	TOTAL SHEETS
pmagoon			GA	IMNHO-0285-01(354)	343	995

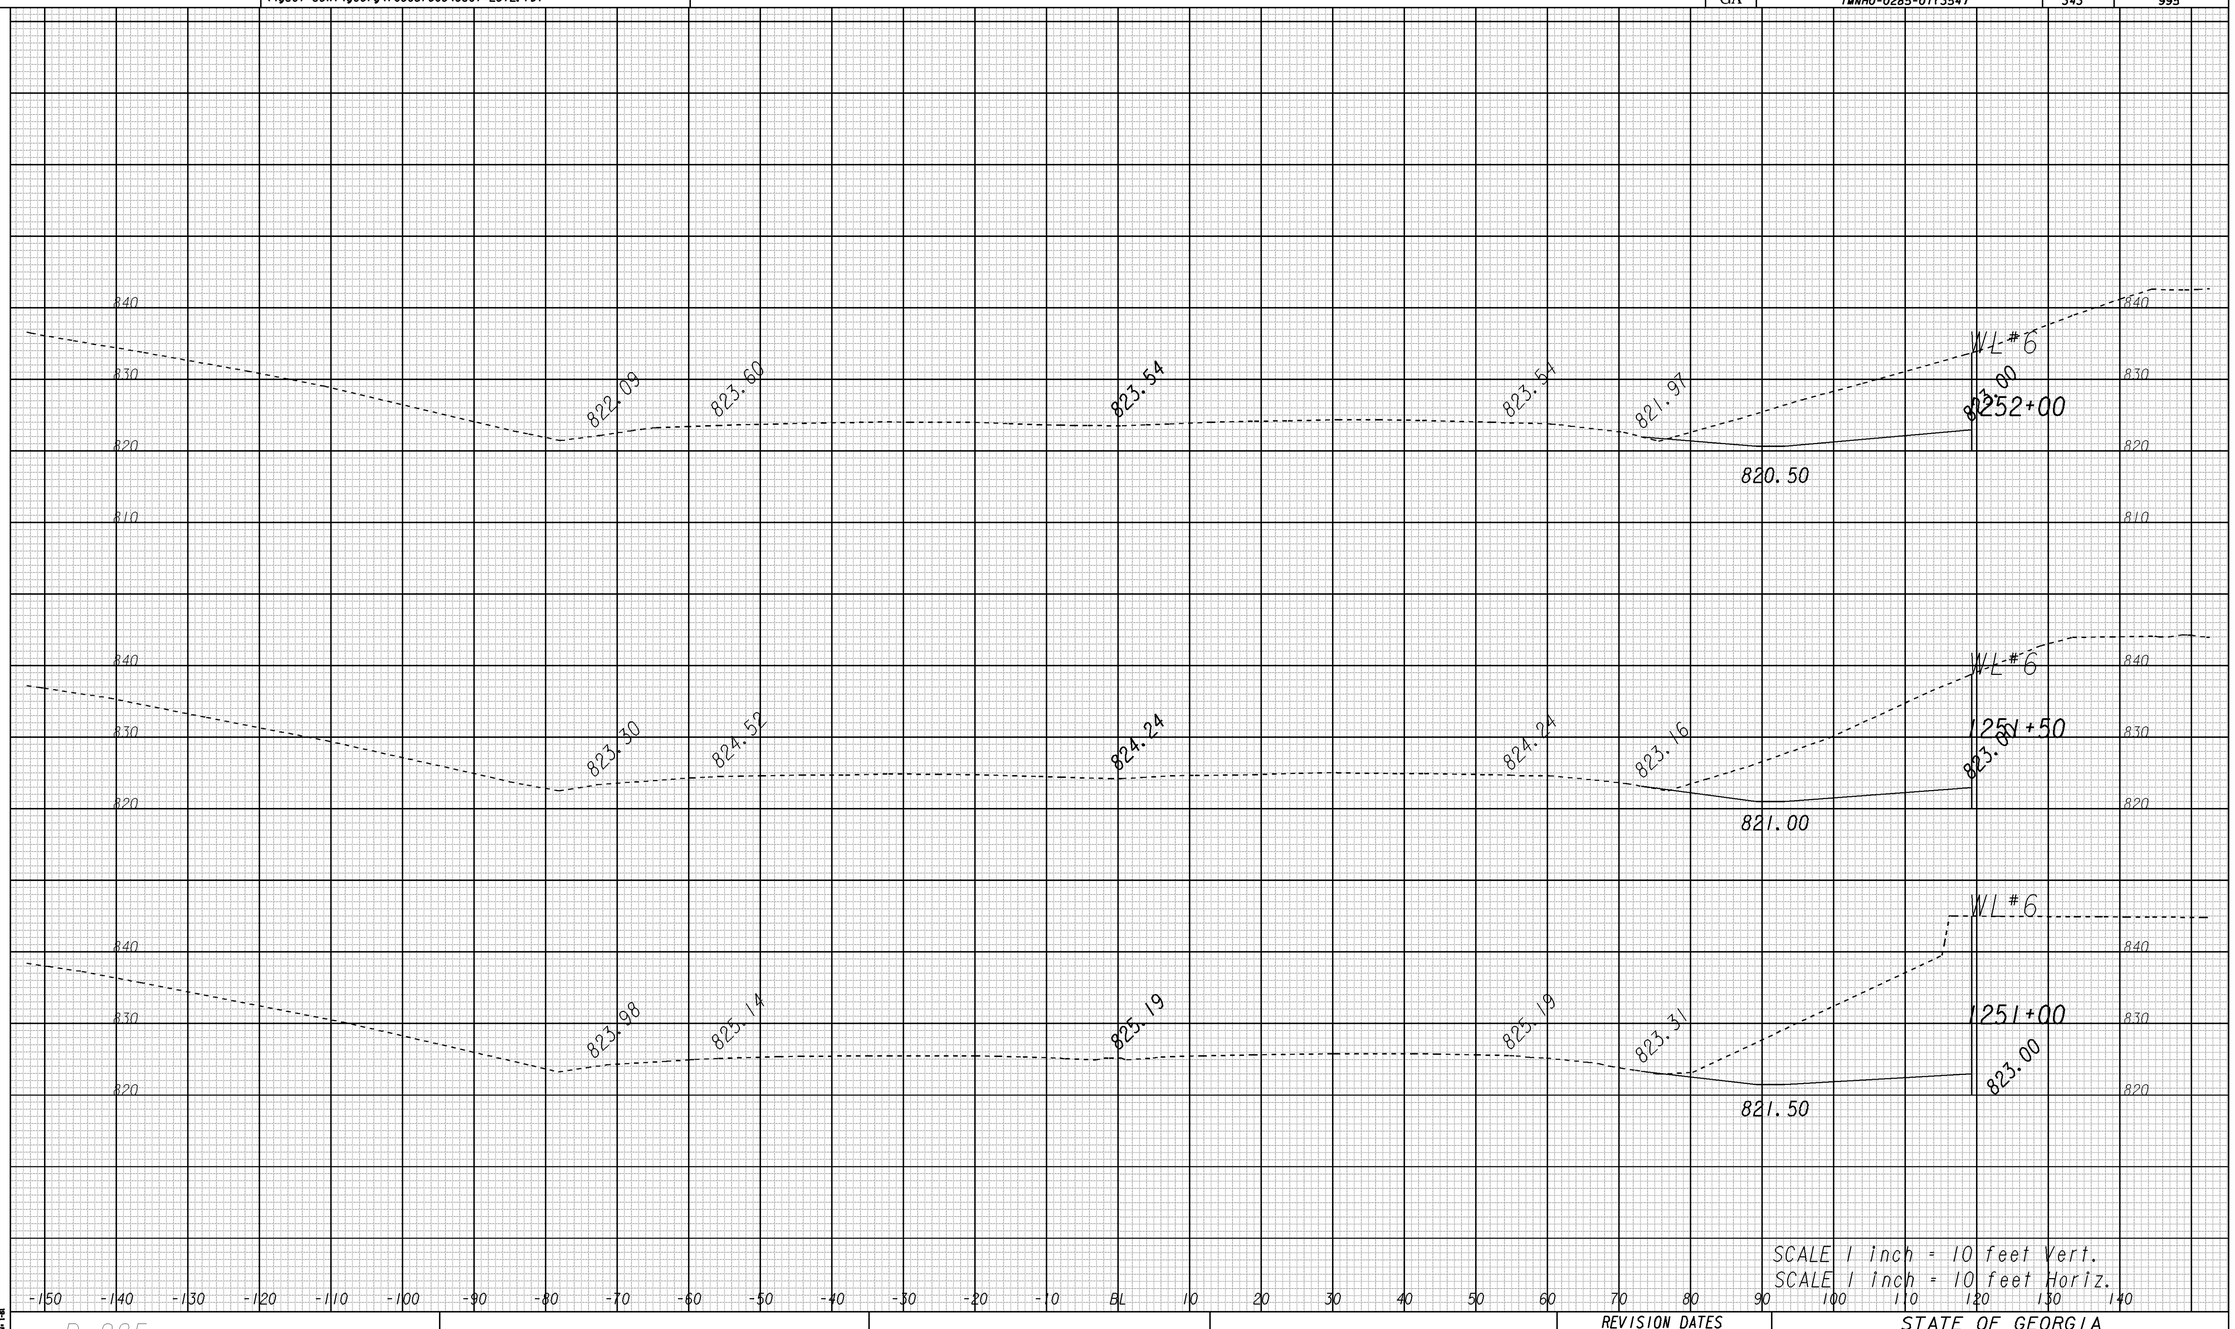

B-285

GEORGIA
DEPARTMENT OF TRANSPORTATION

REVISION DATES
08/08/14

STATE OF GEORGIA
DEPARTMENT OF TRANSPORTATION
OFFICE: ROADWAY DESIGN

CROSS SECTIONS

I-285 AT SR155/FLAT SHOALS
STA. 1251+00 TO STA. 1252+00

DRAWING No. 23-029

1/5/2009 SUISEW

8/20/2014 2:17:12 PM \\GDOT-DSN1\GOPLOT\OCE\OGC.gcf pmagoon M:\713290\DGN\713290XS_029.prf