8/21/2014 8:36:34 AM \\GDOT-DSNI\GOPLOT\OCF\OGC.gcf swoods B:\713290\DGN\713290XS_032.prf

8/21/2014 Thu Aug 21 08:36:46 2014 swoods	\\gdot-dsni\gocfg\resources\Gdot-2012.tbl	B:\713290\DGN\713290XS_032.dgn	STATE	PROJECT NUMBER	SHEET NO.	TOTAL SHEETS
			GA	IMNHO-0285-01(354)	346	995

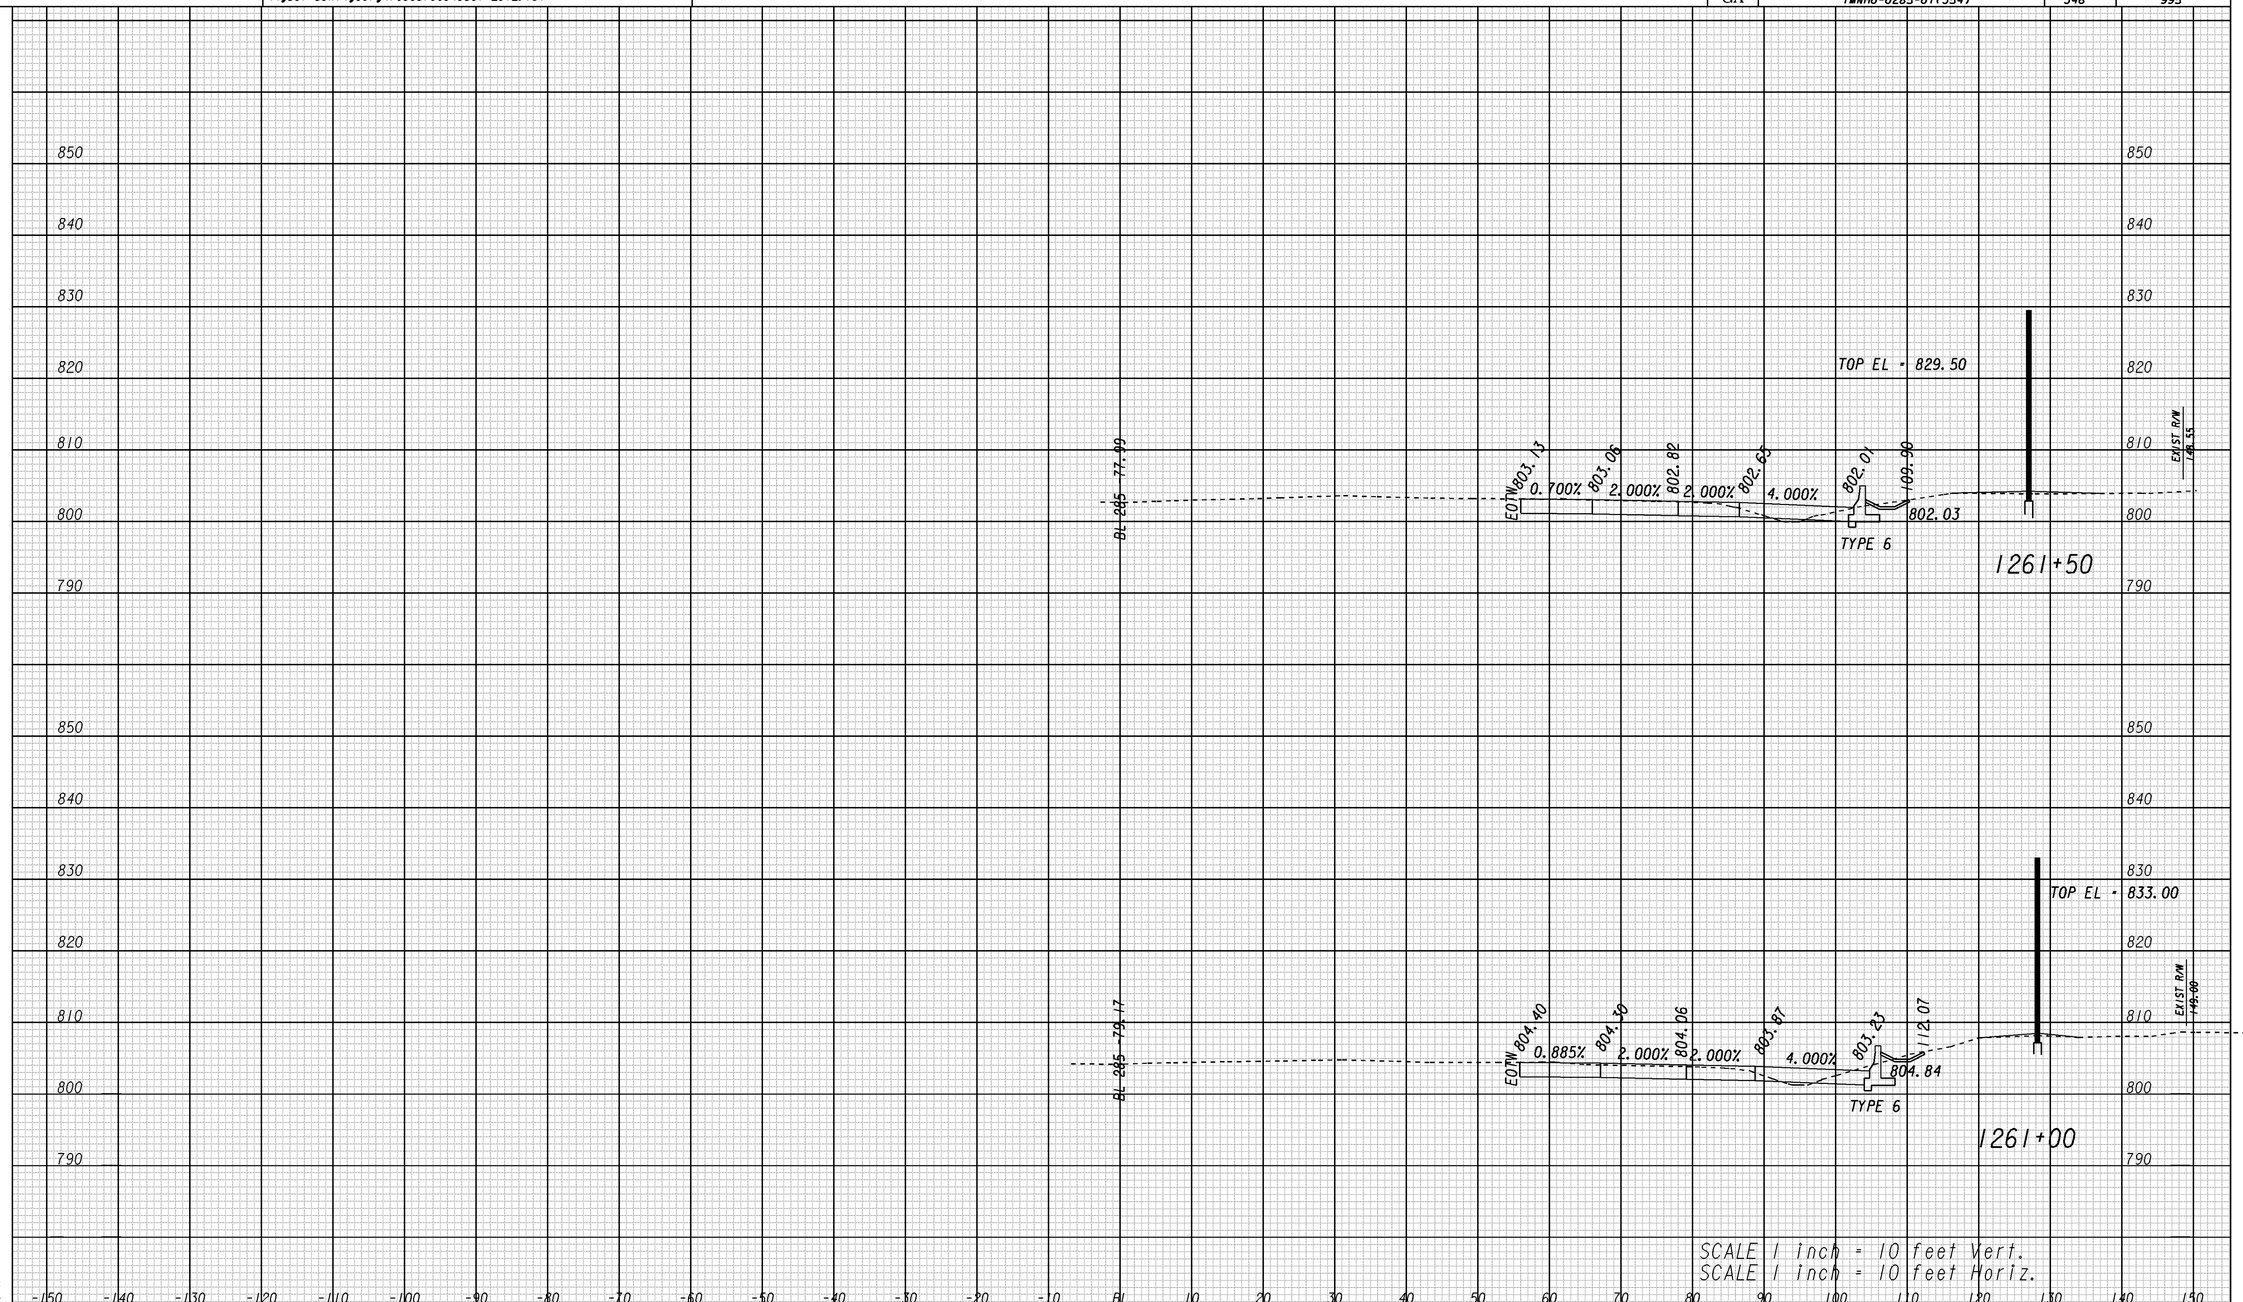

1/5/2009 SUZSEW

GEORGIA
DEPARTMENT OF TRANSPORTATION

REVISION DATES		
08/08/2014		

STATE OF GEORGIA
DEPARTMENT OF TRANSPORTATION

OFFICE: ROADWAY DESIGN

CROSS SECTIONS

I-285 AT SR155/FLAT SHOALS
STA. 1261+00 TO STA. 1261+50

DRAWING No. 23-032

8/21/2014 8:36:34 AM \\GDOT-DSNI\GOPLOT\OCF\OGC.gcf swoods B:\713290\DGN\713290XS_032.prf