8/21/2014 1:53:31 PM \\GDOT-DSN1\GOPLOT\QCF\QGC.qcf swoods B:\713290\DGN\713290XS_034.prf

VOID

8/21/2014	Thu Aug 21 13:53:34 2014	\\gdot-dsn1\gocfg\resources\Gdot-2012.tbl	M:\713290\DGN\713290XS_034.dgn	STATE	PROJECT NUMBER	SHEET NO.	TOTAL SHEETS
swoods				GA	IMNHO-0285-01(354)	348	995

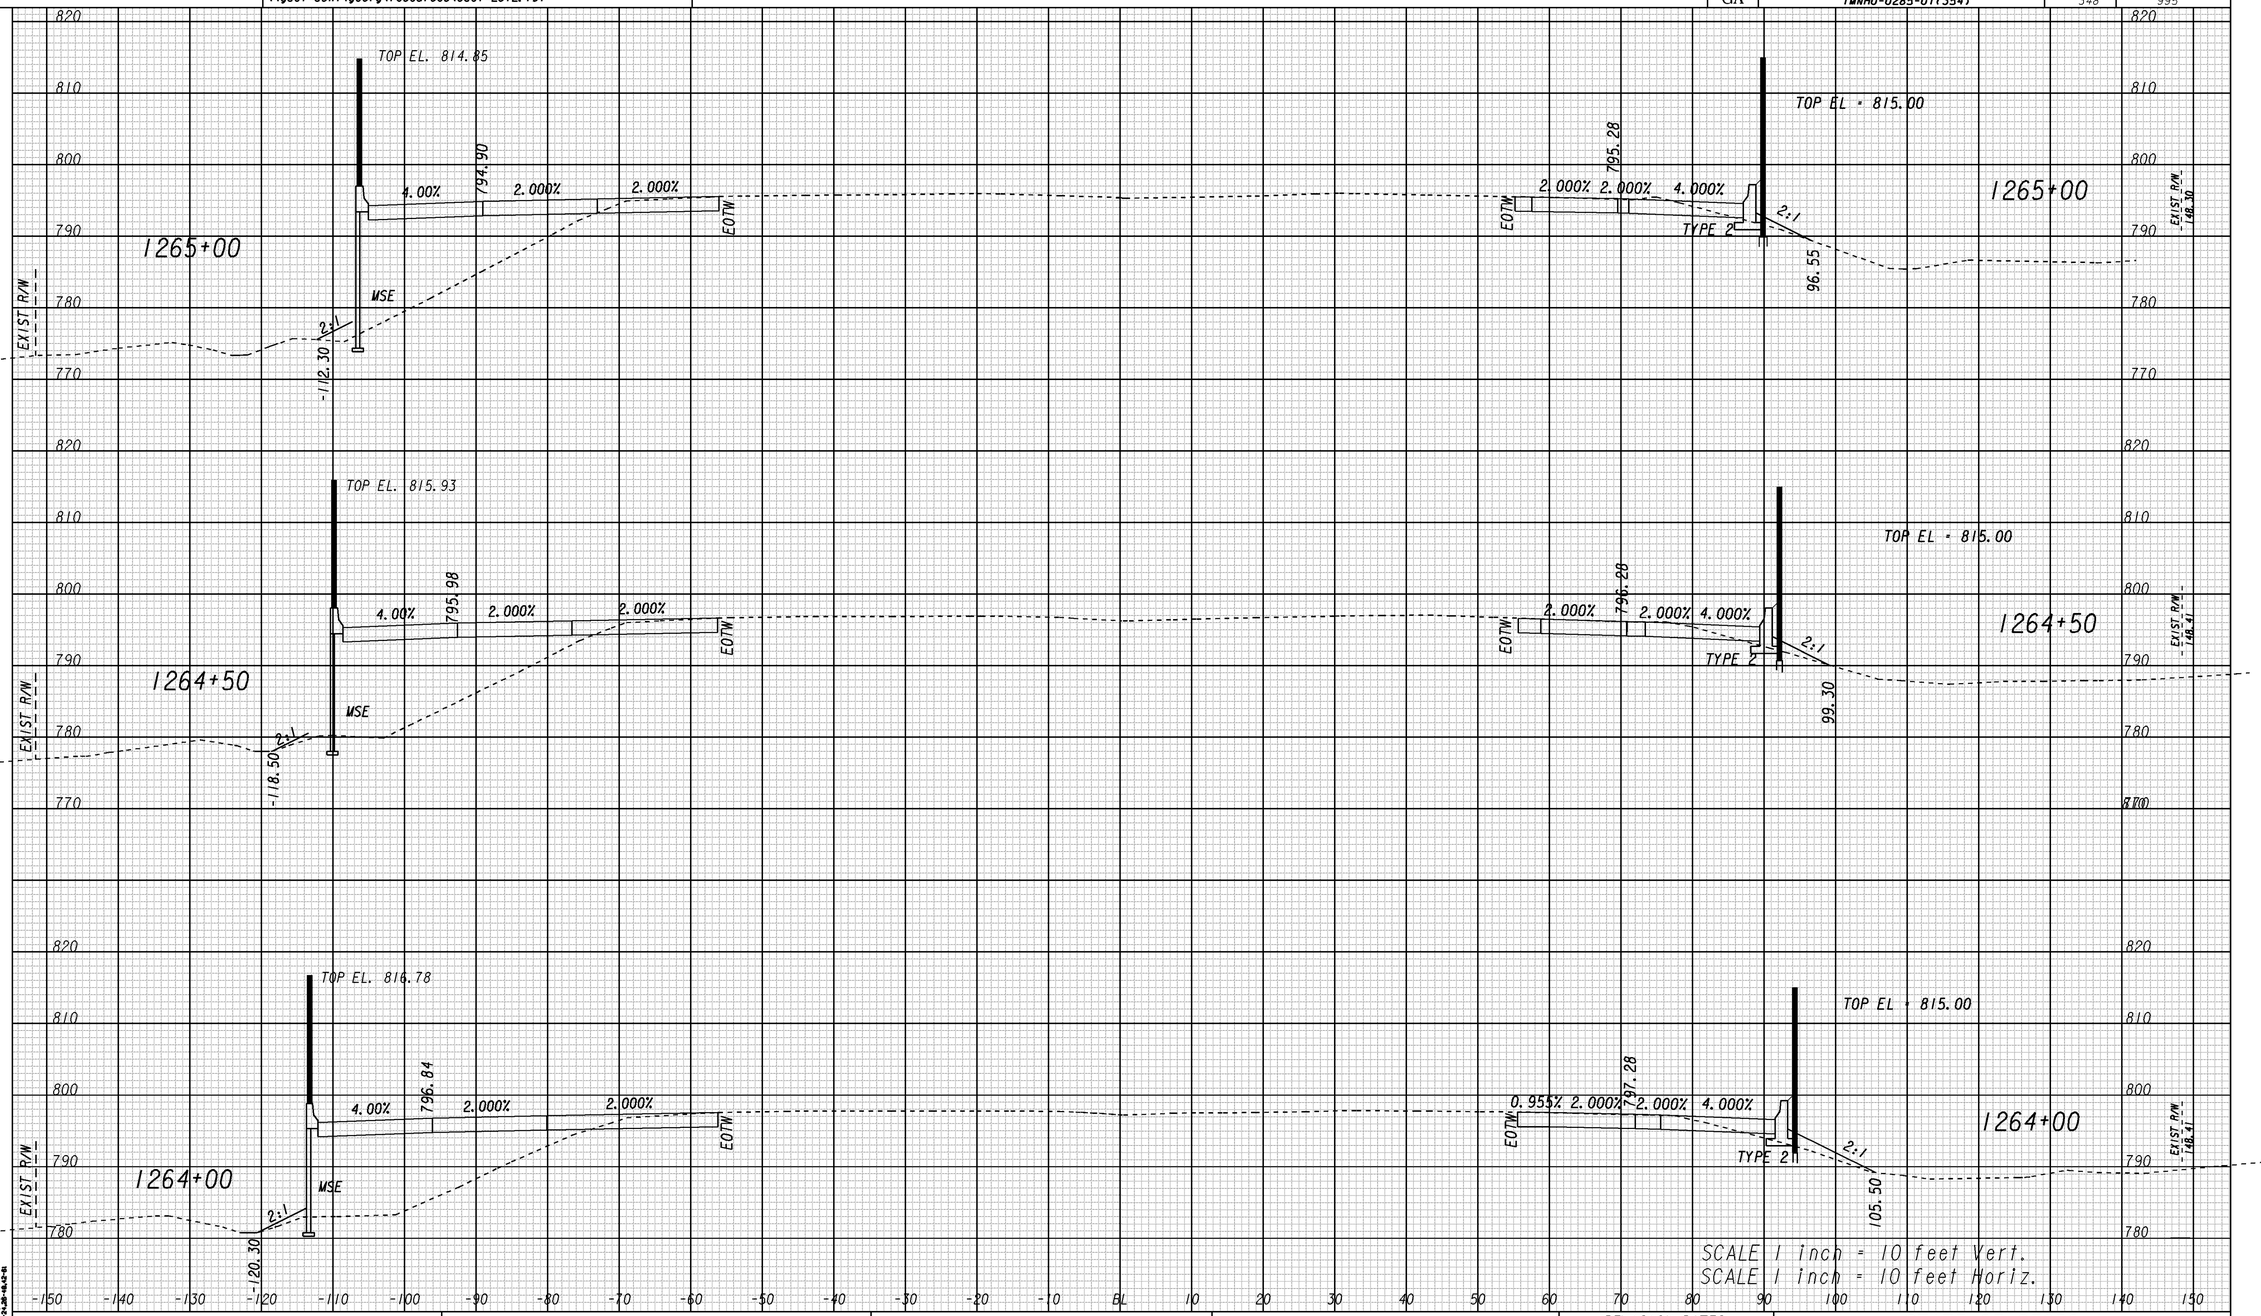

GEORGIA
DEPARTMENT OF TRANSPORTATION

REVISION DATES
08/08/2014

STATE OF GEORGIA
DEPARTMENT OF TRANSPORTATION
OFFICE: ROADWAY DESIGN

CROSS SECTIONS

I-285 AT SR155/FLAT SHOALS
STA. 1264+00 TO STA. 1265+00

DRAWING No. 23-034

1/5/2009 SUNSEW

8/21/2014 1:53:31 PM \\GDOT-DSN1\GOPLOT\QCF\QGC.qcf swoods B:\713290\DGN\713290XS_034.prf