8/21/2014 1:53:32 PM \\GDOT-DSN1\GOPLOT\QCF\QGC.qcf swoods B:\713290\DGN\713290XS_035.prf

VOID

8/21/2014 swoods	Thu Aug 21 13:53:49 2014	\\gdot-dsn1\gocfg\resources\Gdot-2012.tbl	M:\713290\DGN\713290XS_035.dgn	STATE	PROJECT NUMBER	SHEET NO.	TOTAL SHEETS
				GA	IMNHO-0285-01(354)	349	995

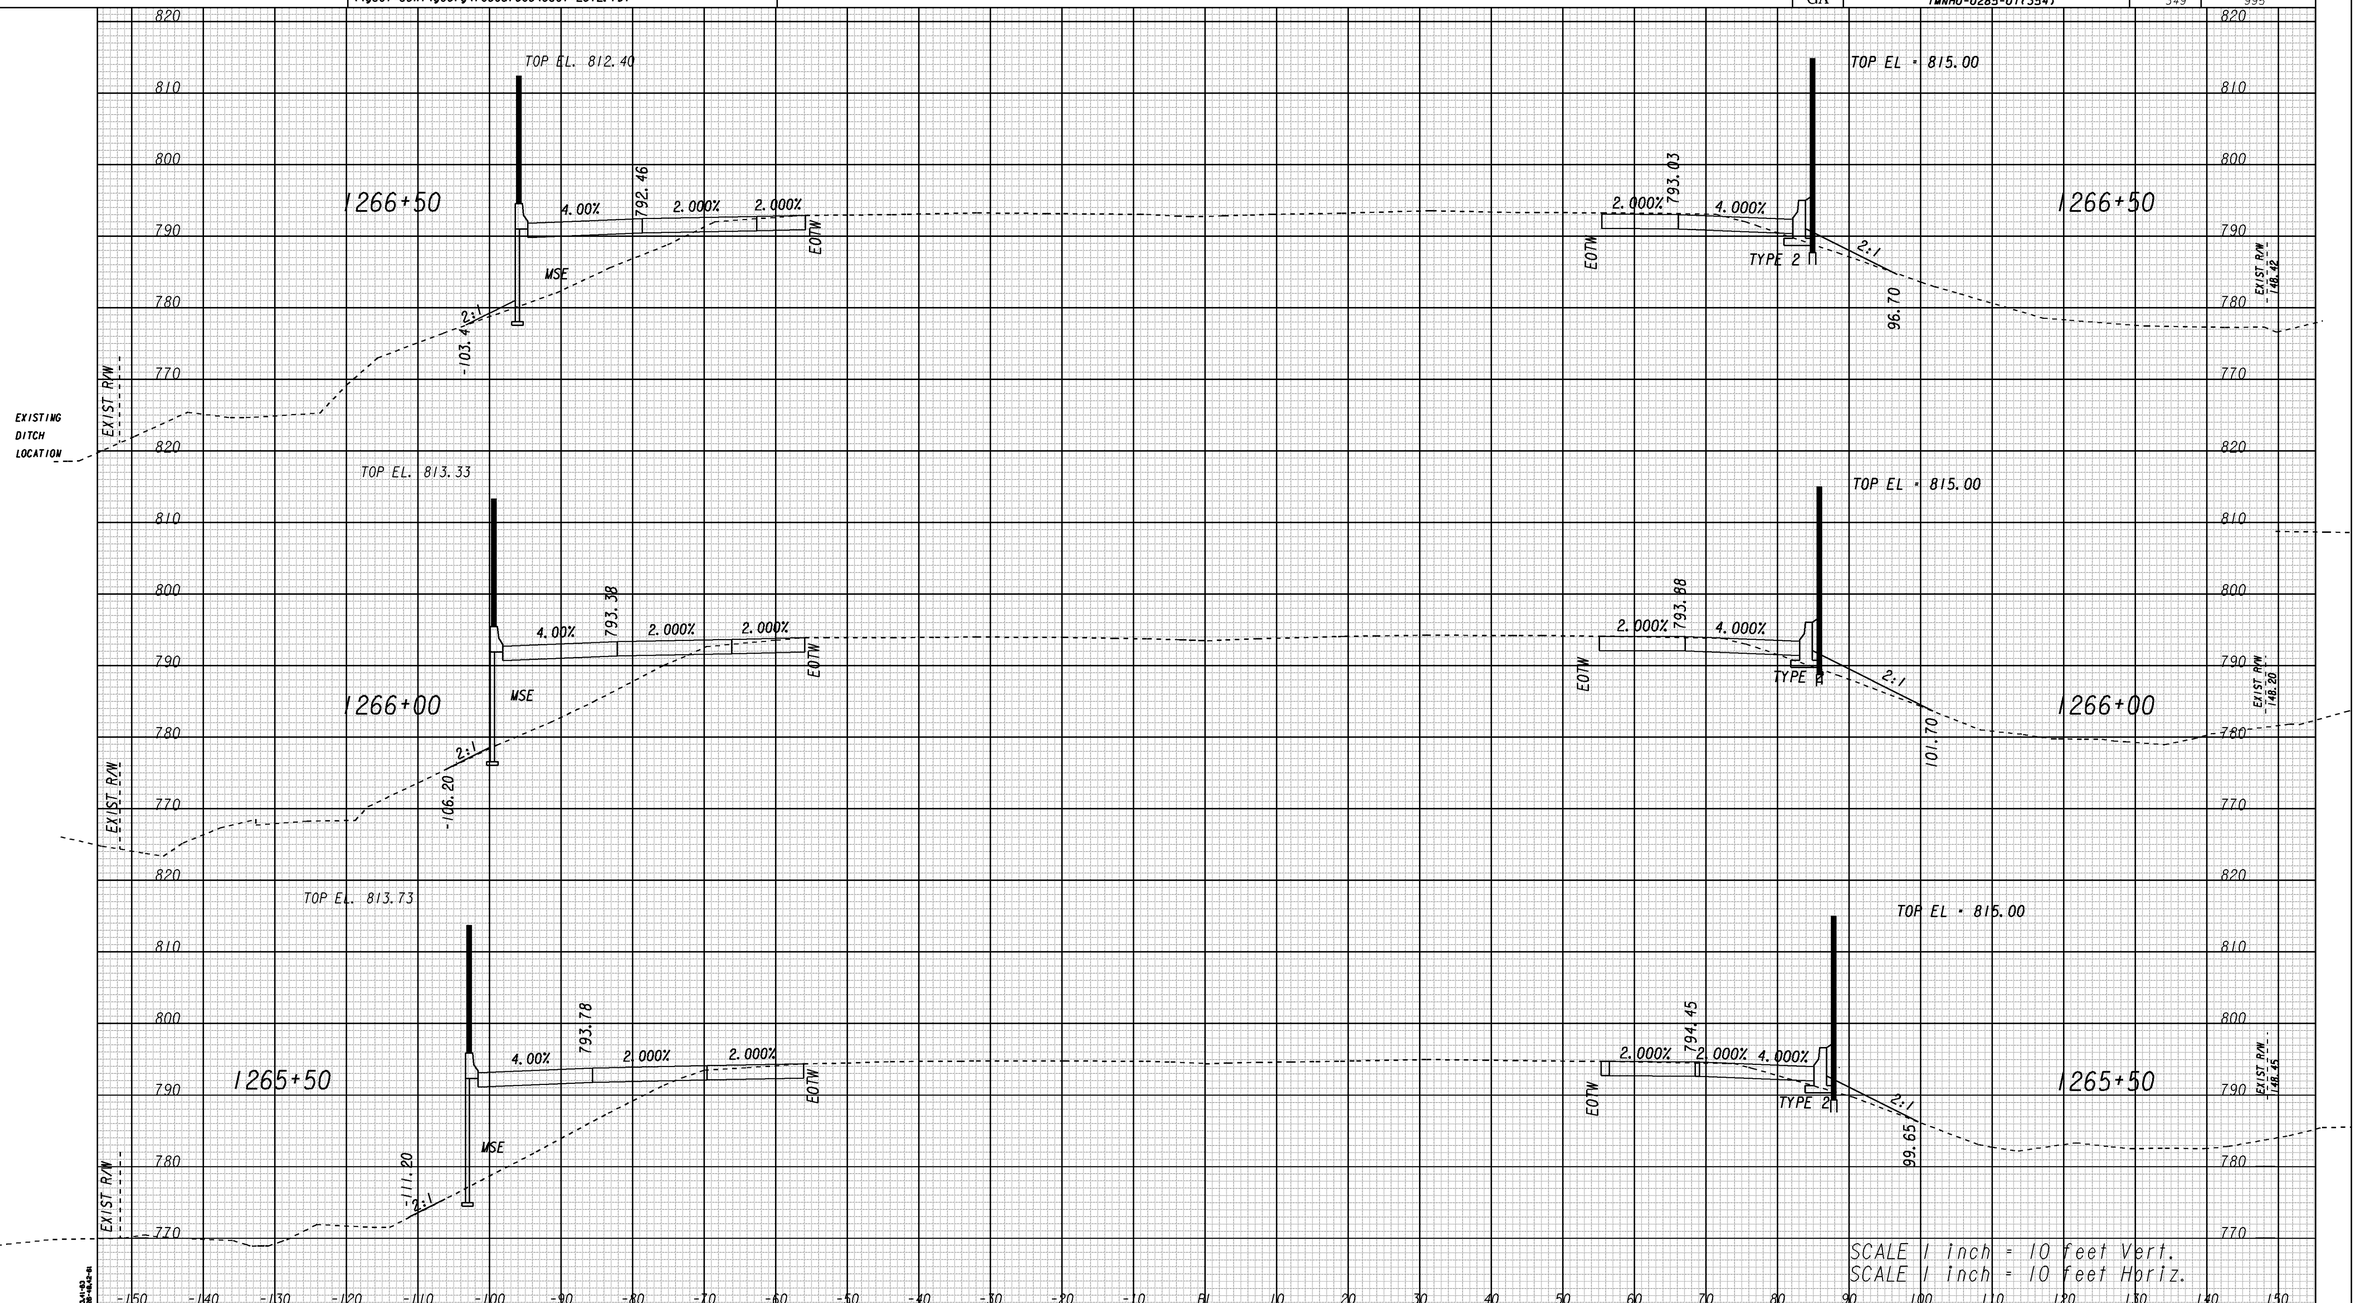

1/5/2009 SUXSEW

GEORGIA
DEPARTMENT OF TRANSPORTATION

REVISION DATES		
08/08/2014		

STATE OF GEORGIA
DEPARTMENT OF TRANSPORTATION
OFFICE: ROADWAY DESIGN
CROSS SECTIONS

I-285 AT SR155/FLAT SHOALS
STA. 1265+50 TO STA. 1266+50

DRAWING No. 23-035