8/21/2014 1:53:34 PM \\GDOT-DSN1\GOPLOT\OCE\OGC.gcf swoods B:\713290\DGN\713290XS_037.prf

VOID

8/21/2014 Thu Aug 21 13:53:50 2014	\\gdot-dsn1\gocfg\resources\Gdot-2012.tbl	M:\713290\DGN\713290XS_037.dgn	STATE	PROJECT NUMBER	SHEET NO.	TOTAL SHEETS
swoods			GA	IMNHO-0285-01(354)	351	995

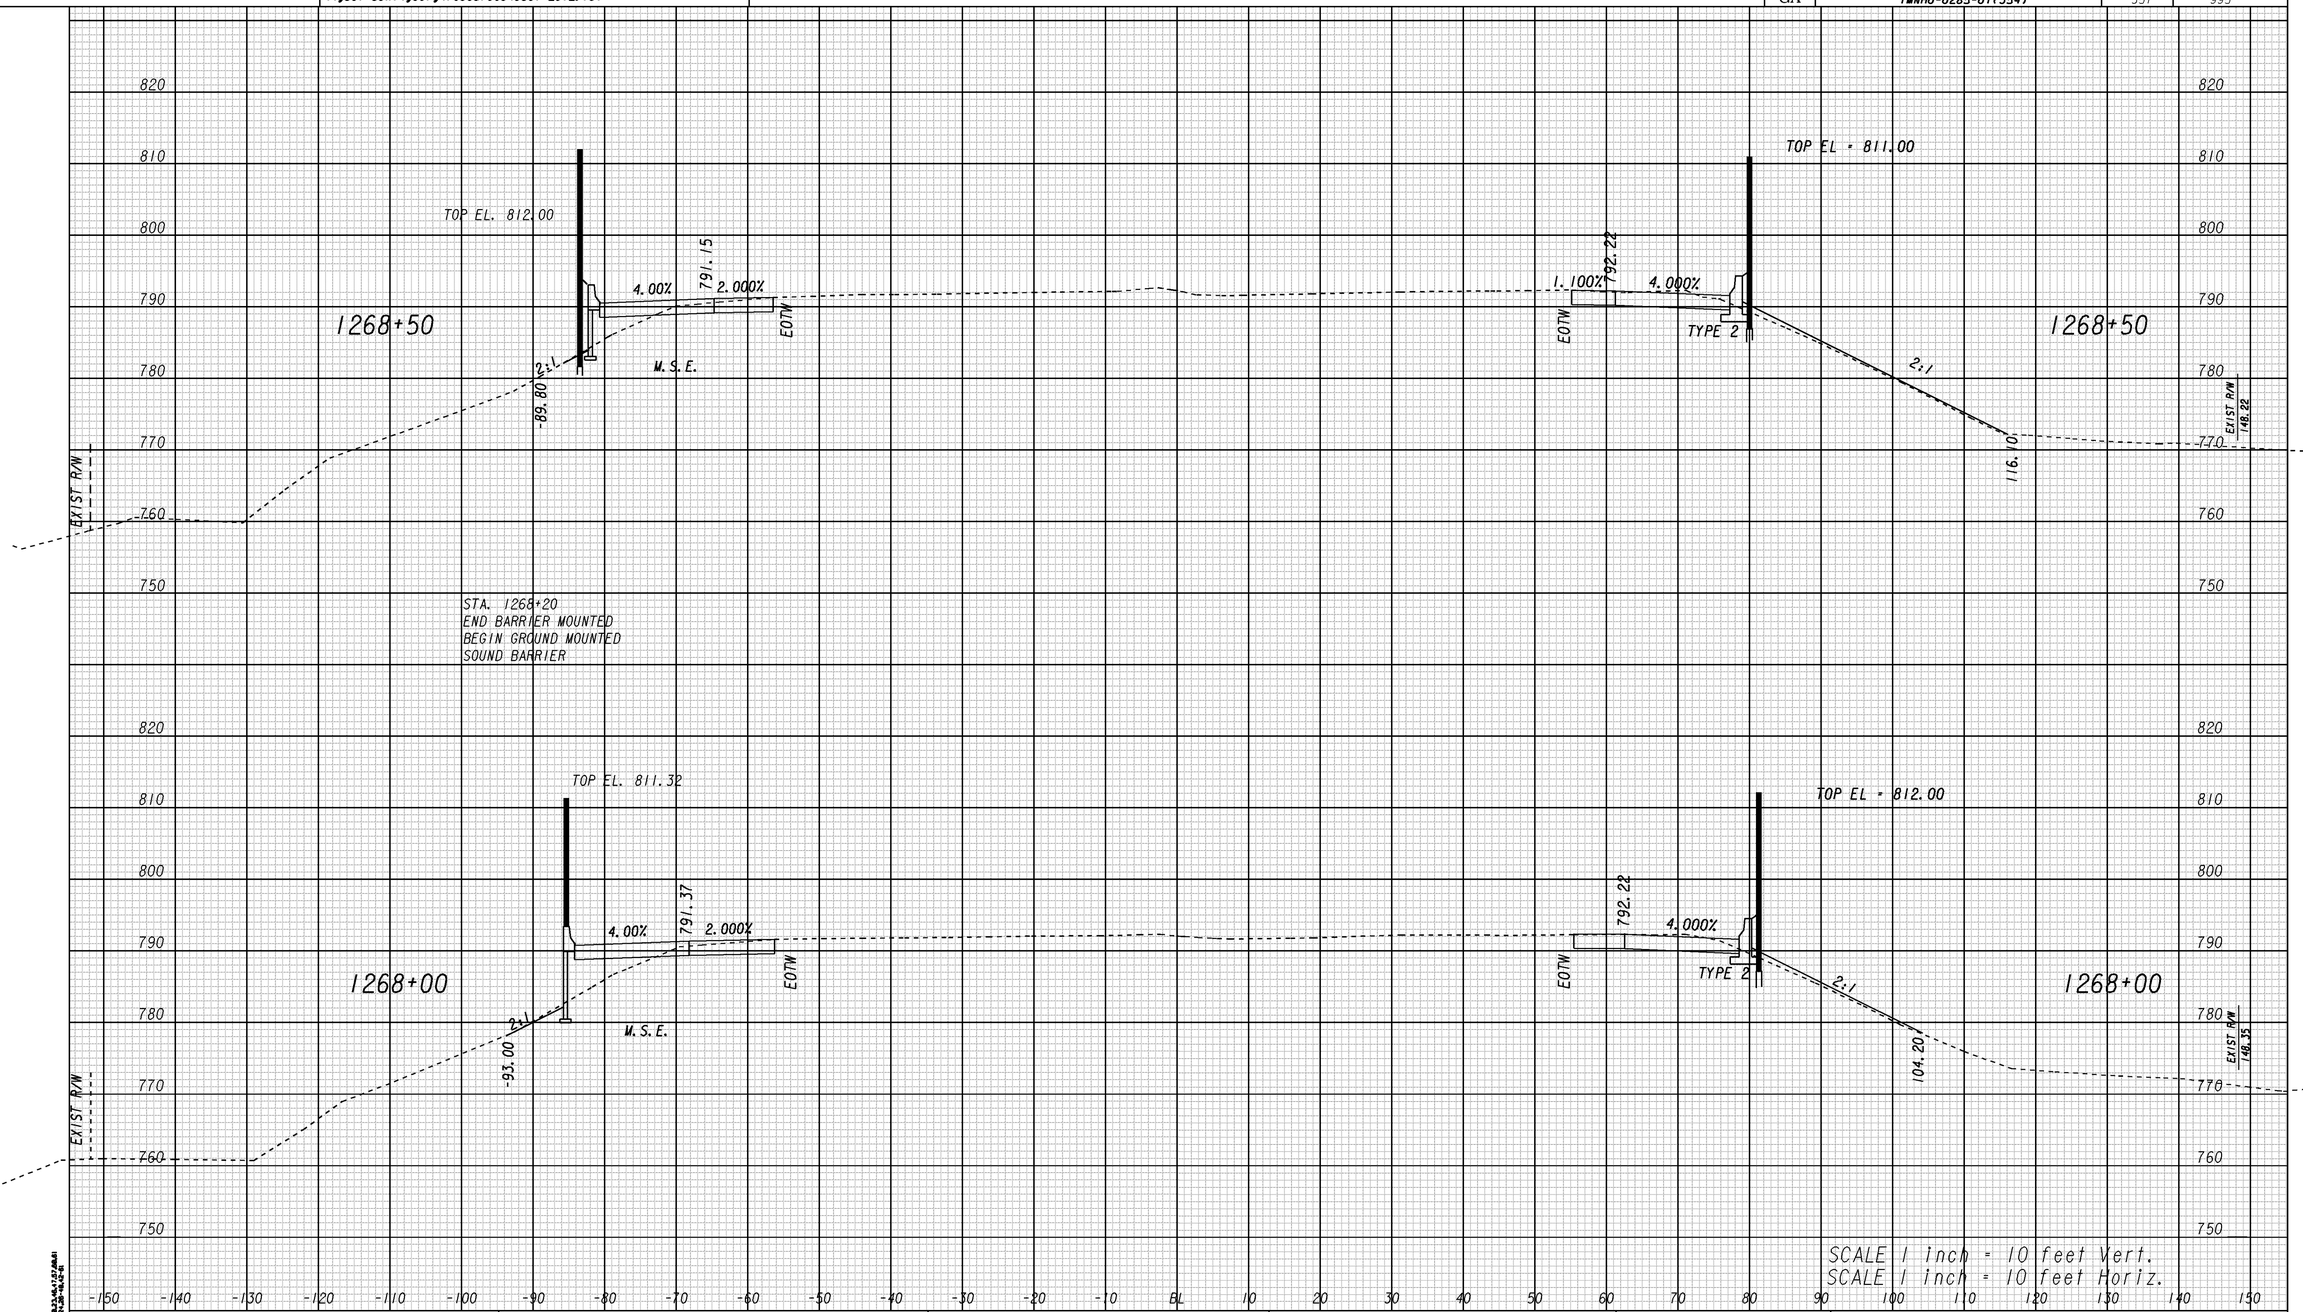

1/5/2009 SUYSEW

GEORGIA
DEPARTMENT OF TRANSPORTATION

REVISION DATES
08/08/2014

STATE OF GEORGIA
DEPARTMENT OF TRANSPORTATION

OFFICE: ROADWAY DESIGN

CROSS SECTIONS

I-285 AT SR155/FLAT SHOALS
STA. 1265+50 TO STA. 1266+50

DRAWING No. 23-037

8/21/2014 1:53:34 PM \\GDOT-DSN1\GOPLOT\OCE\OGC.gcf swoods B:\713290\DGN\713290XS_037.prf