6/6/2016 pmagoon	Mon Jun 06 15:06:11 2016	\\gdot-dsn1\gocfg\resources\Gdot-2012.tbl	M:\713290\DGN\713290XS_037.dgn	STATE	PROJECT NUMBER	SHEET NO.	TOTAL SHEETS
				GA	IMNHO-0285-01(354)	351	995

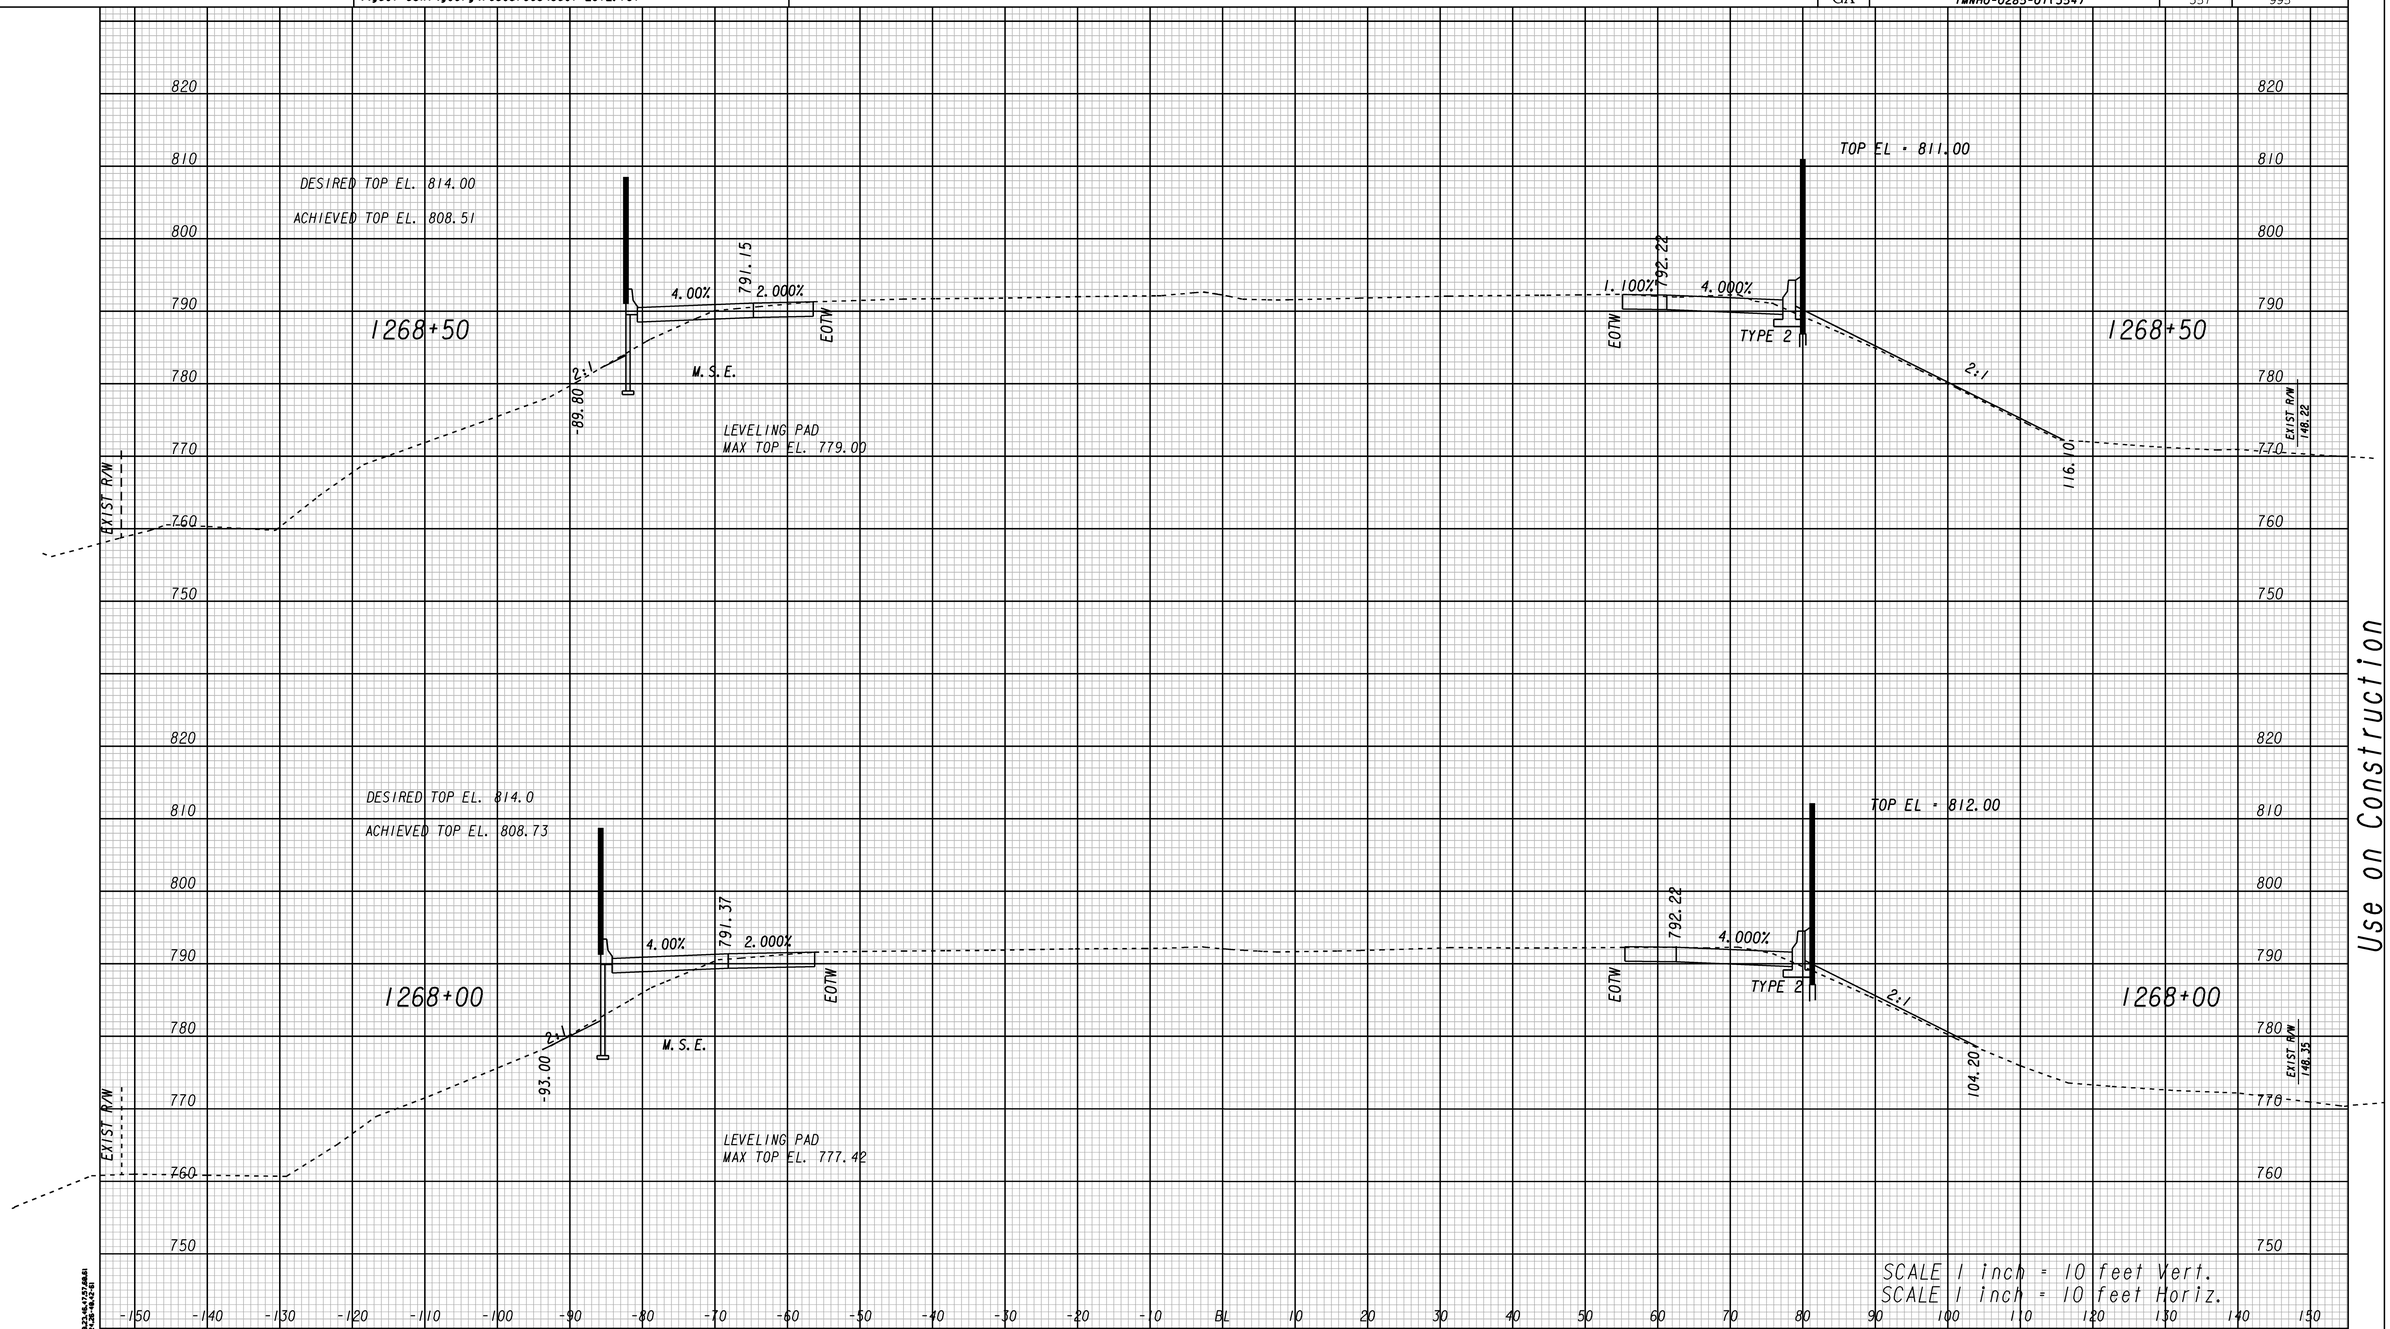

Use on Construction

REVISION DATES		
08/08/2014		
4/17/15		
6/07/16		

GEORGIA
DEPARTMENT OF TRANSPORTATION

STATE OF GEORGIA
DEPARTMENT OF TRANSPORTATION

OFFICE: ROADWAY DESIGN

CROSS SECTIONS

I-285 AT SR155/FLAT SHOALS
STA. 1268+00 TO STA. 1268+50

DRAWING No. 23-037

1/5/2009 SUXSEW