8/20/2014 2:16:49 PM \\GDOT-DSNI\GOPLOT\OCF\OGC.gcf pmagoon M:\713290\DGN\713290XS_041.prf

8/20/2014 Wed Aug 20 14:16:59 2014 pmagoon	\\gdot-dsni\gocfg\resources\Gdot-2012.tbl	M:\713290\DGN\713290XS_041.dgn	STATE	PROJECT NUMBER	SHEET NO.	TOTAL SHEETS
			GA	IMNHO-0285-01(354)	355	995

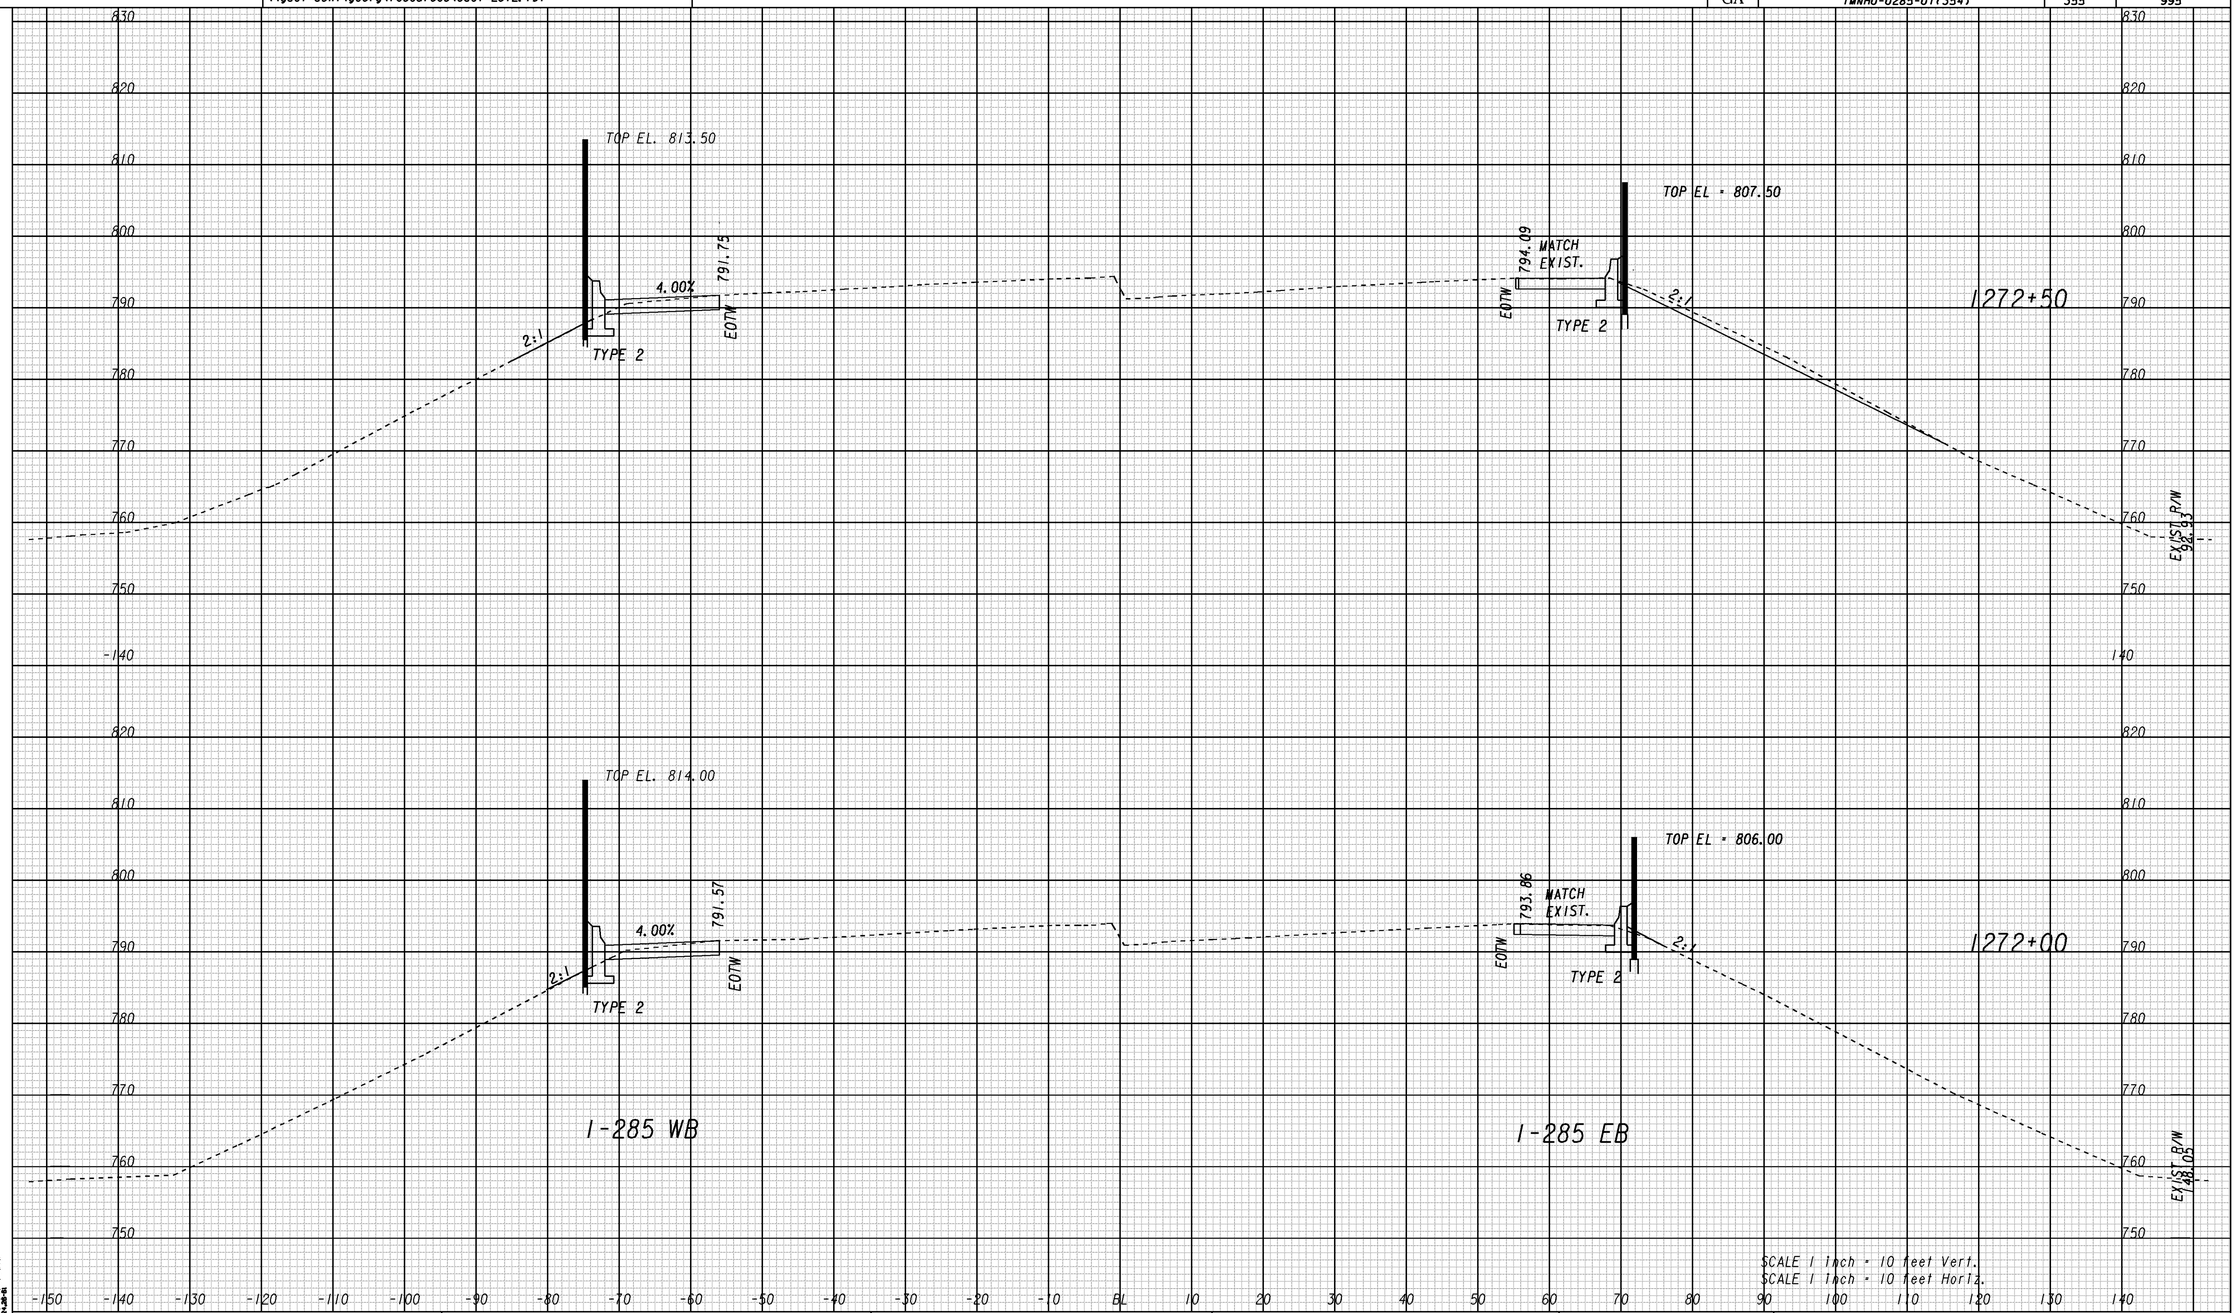

SCALE 1 inch = 10 feet Vert.
SCALE 1 inch = 10 feet Horiz.

1/5/2009 SUtSEW

GEORGIA
DEPARTMENT OF TRANSPORTATION

REVISION DATES		
08/08/2014		

STATE OF GEORGIA
DEPARTMENT OF TRANSPORTATION
OFFICE: ROADWAY DESIGN

CROSS SECTIONS

I-285 AT SR155/FLAT SHOALS
STA. 1272+00 TO STA. 1272+50

DRAWING No. 23-041

8/20/2014 2:16:49 PM \\GDOT-DSNI\GOPLOT\OCF\OGC.gcf pmagoon M:\713290\DGN\713290XS_041.prf