8/20/2014 2:16:45 PM \\GDOT-DSN1\GOPLOT\QCF\QGC.qcf pmagoon M:\713290\DGN\713290XS_043.prf

8/20/2014	Wed Aug 20 14:17:01 2014	\\gdot-dsn1\gocfg\resources\Gdot-2012.tbl	M:\713290\DGN\713290XS_043.dgn	STATE	PROJECT NUMBER	SHEET NO.	TOTAL SHEETS
pmagoon				GA	IMNHO-0285-01(354)	357	995

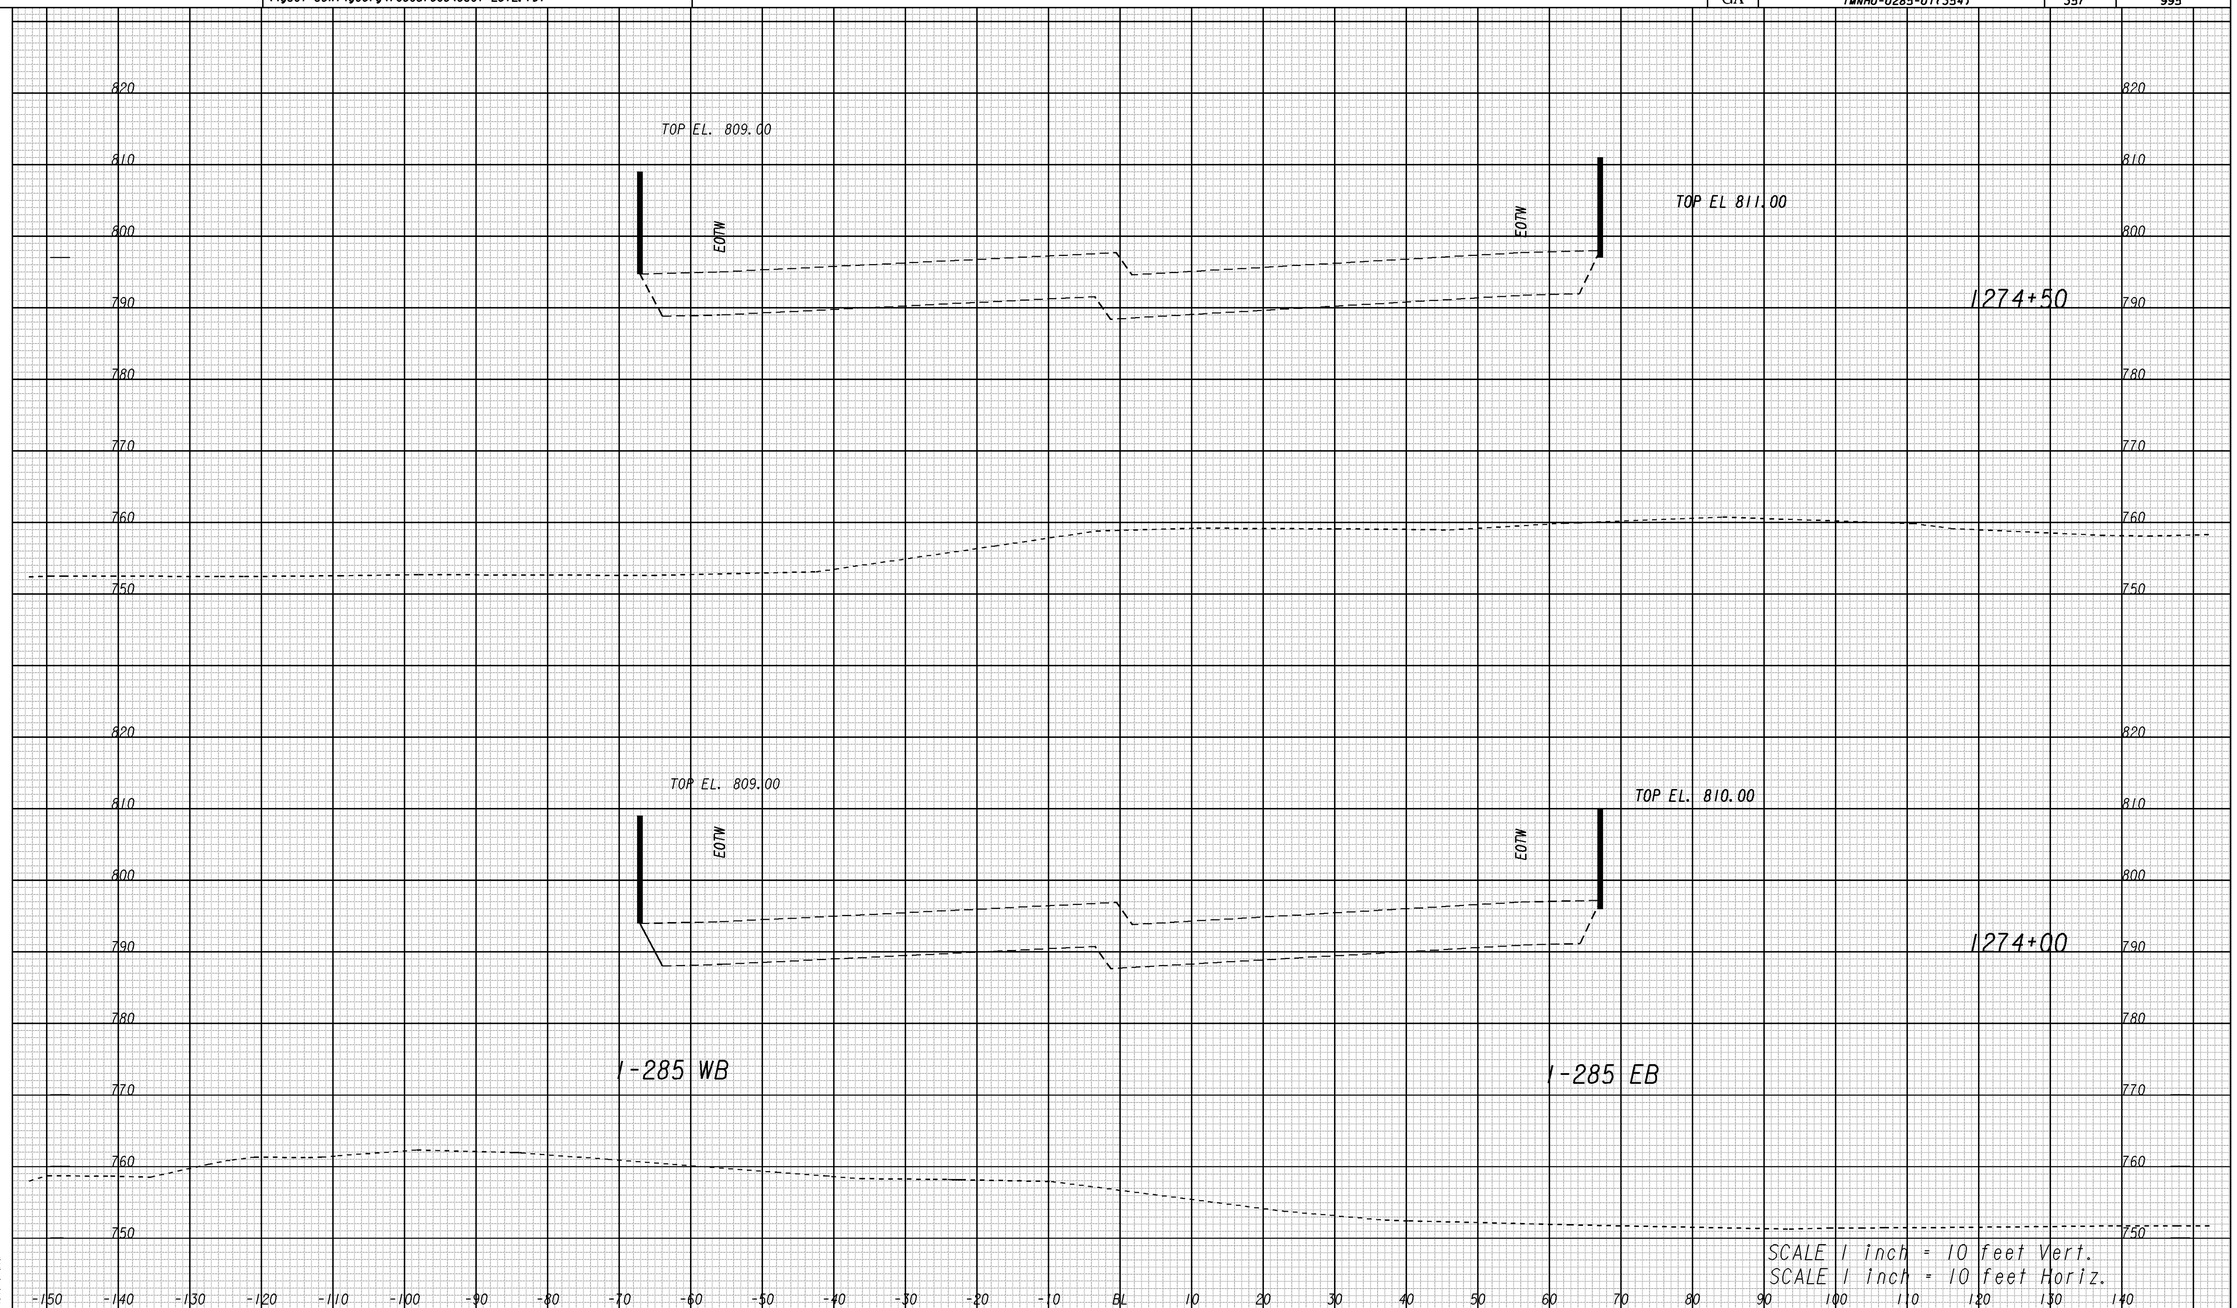

1/5/2009 SUXSEW

GEORGIA
DEPARTMENT OF TRANSPORTATION

REVISION DATES		
08/08/2014		

STATE OF GEORGIA
DEPARTMENT OF TRANSPORTATION
OFFICE: ROADWAY DESIGN:
CROSS SECTIONS

I-285 AT SR155/FLAT SHOALS
STA. 1274+00 TO STA. 1274+50

DRAWING No. 23-043