8/20/2014 Wed Aug 20 14:16:58 2014	\\gdot-dsn1\gocfg\resources\Gdot-2012.tbl	M:\713290\DGN\713290XS_044.dgn	STATE	PROJECT NUMBER	SHEET NO.	TOTAL SHEETS
pmagoon			GA	IMNHO-0285-01(354)	358	995

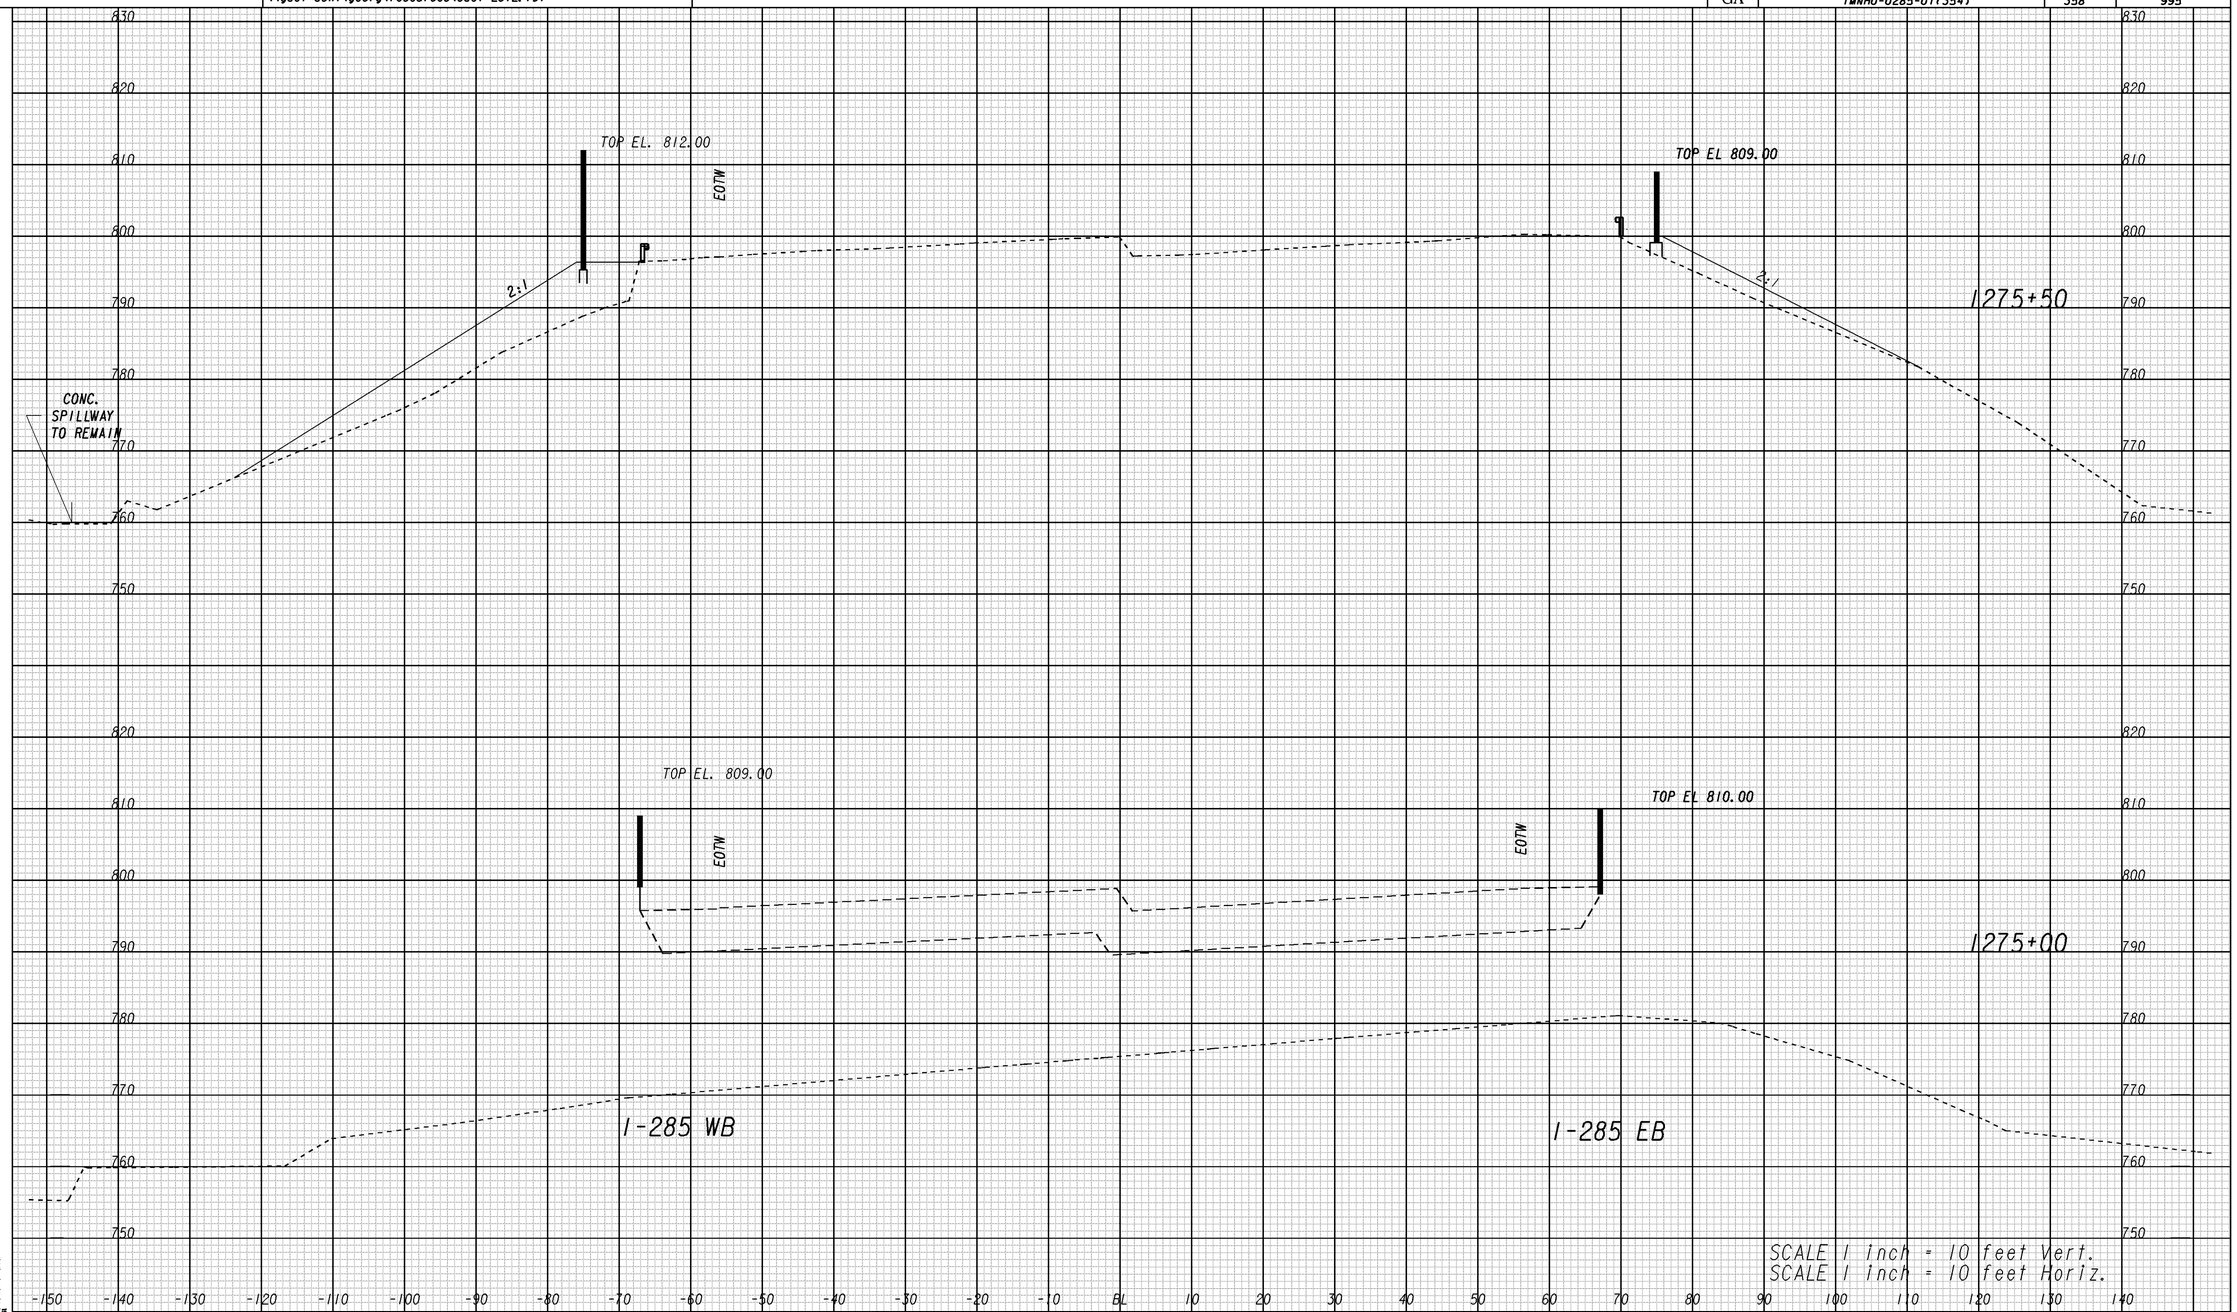

1/5/2009 SUzSEW

GEORGIA
DEPARTMENT OF TRANSPORTATION

REVISION DATES		
08/08/2014		

STATE OF GEORGIA
DEPARTMENT OF TRANSPORTATION

OFFICE: ROADWAY DESIGN:

CROSS SECTIONS

I-285 AT SR155/FLAT SHOALS
STA. 1275+00 TO STA. 1275+50

DRAWING No. 23-044