8/21/2014 1:53:36 PM \\GDOT-DSN1\GOPLOT\QCF\QGC.qcf swoods B:\713290\DGN\713290XS_045.prf

8/21/2014 Thu Aug 21 13:53:49 2014	\\gdot-dsn1\gocfg\resources\Gdot-2012.tbl	M:\713290\DGN\713290XS_045.dgn	STATE	PROJECT NUMBER	SHEET NO.	TOTAL SHEETS
swoods			GA	IMNHO-0285-01(354)	359	995

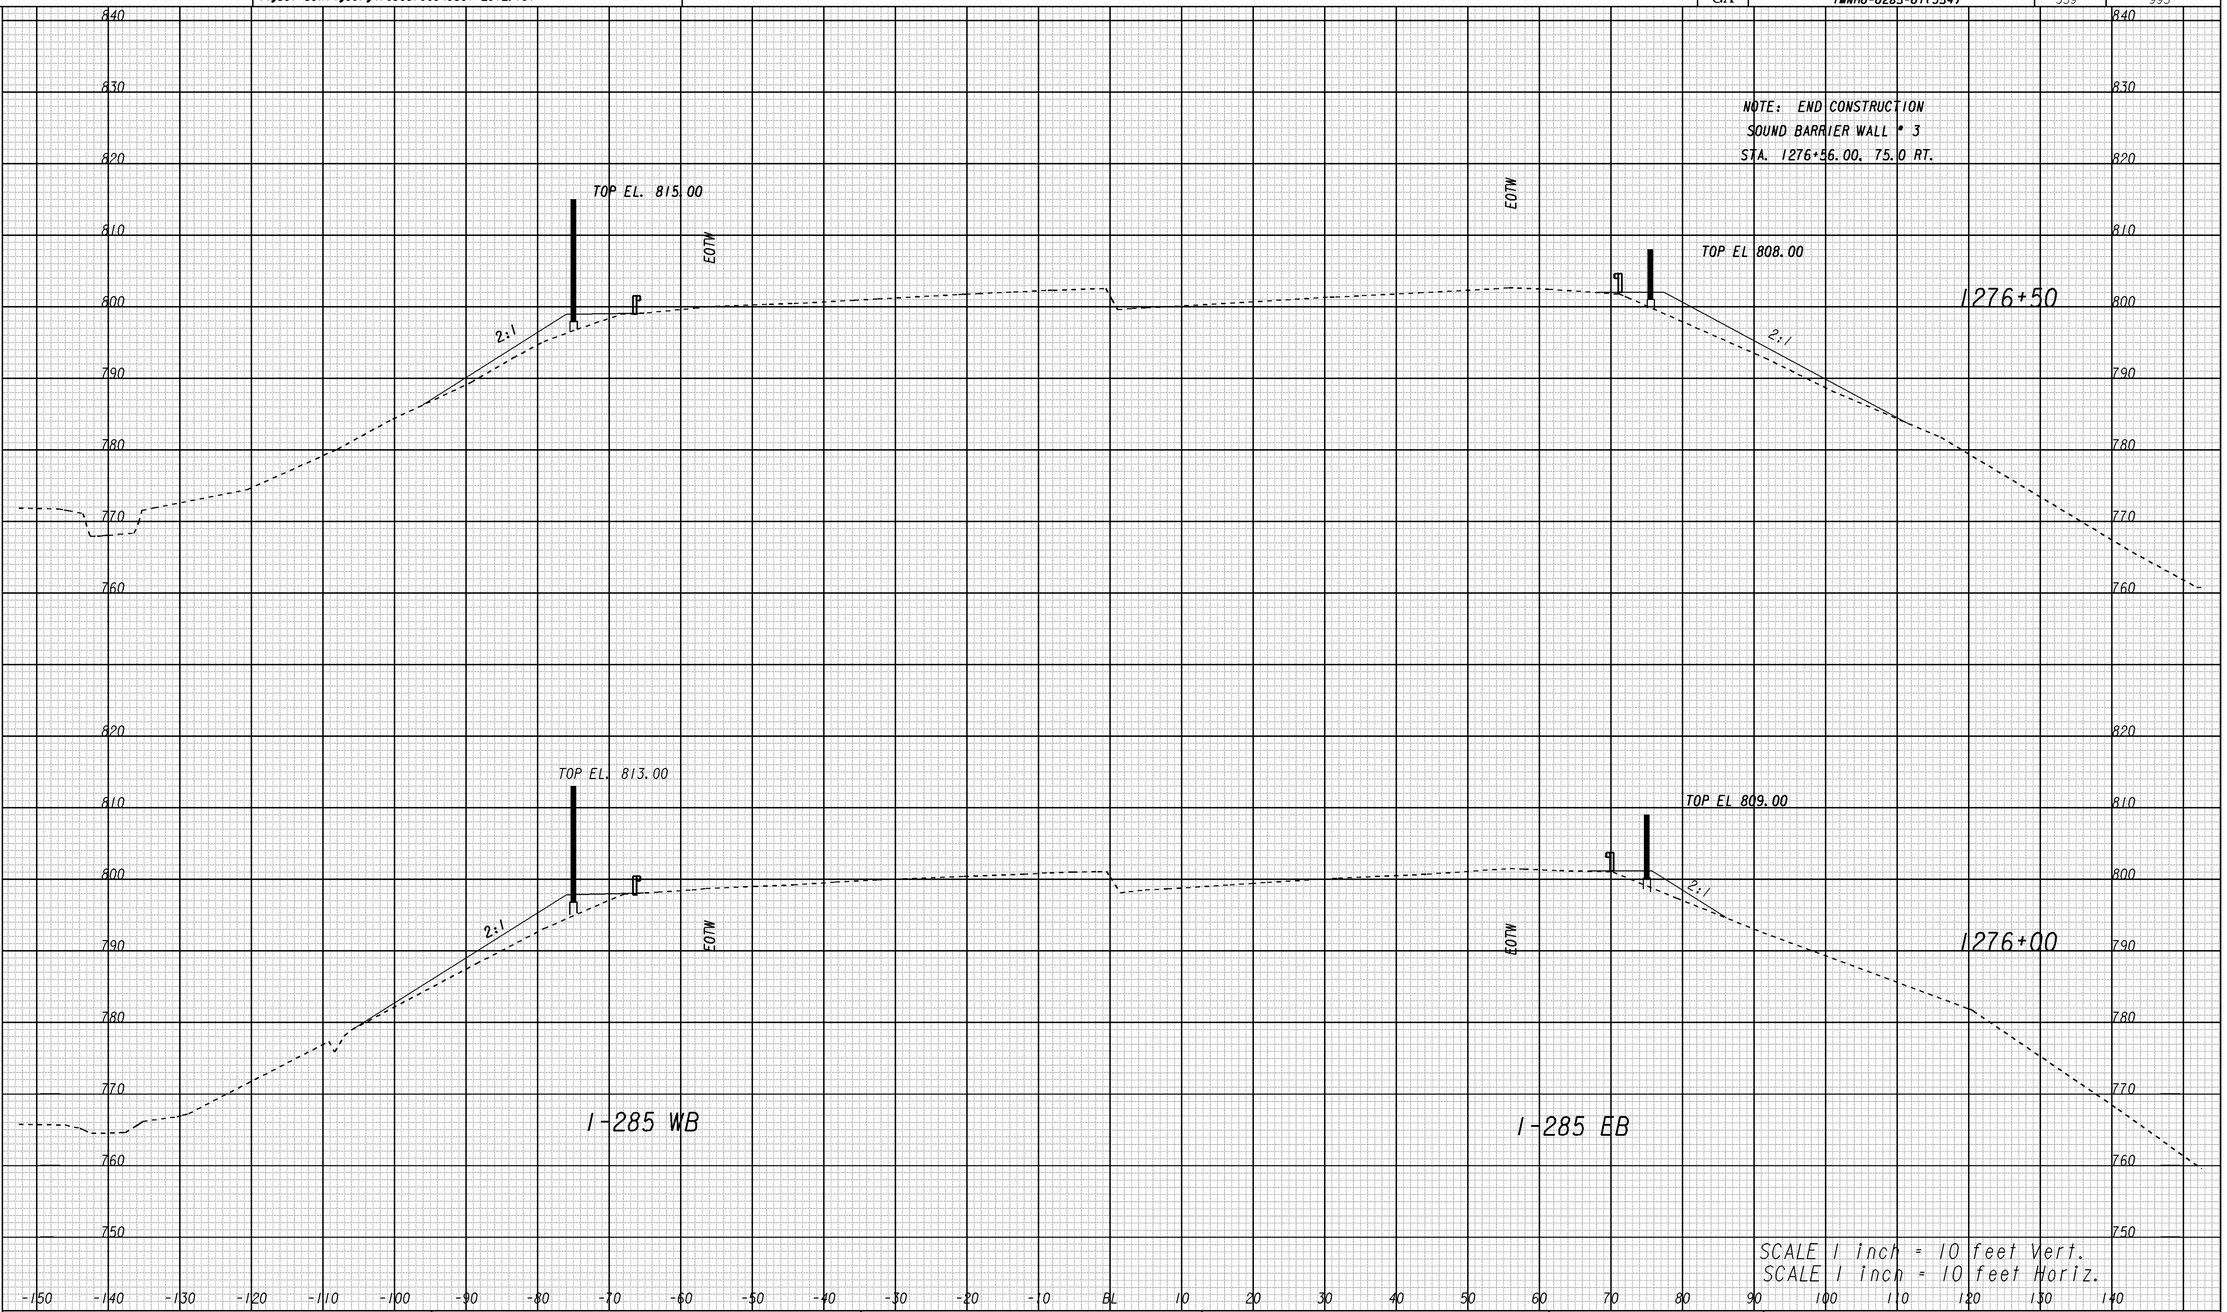

1/5/2009 SJ/SEW

GEORGIA
DEPARTMENT OF TRANSPORTATION

REVISION DATES
08/08/2014

STATE OF GEORGIA
DEPARTMENT OF TRANSPORTATION

OFFICE: ROADWAY DESIGN

CROSS SECTIONS

I-285 AT SR155/FLAT SHOALS
STA. 1276+00 TO STA. 1276+50

DRAWING No. 23-045

8/21/2014 1:53:36 PM \\GDOT-DSN1\GOPLOT\QCF\QGC.qcf swoods B:\713290\DGN\713290XS_045.prf