8/21/2014 Thu Aug 21 13:53:51 2014 swoods	\\gdot-dsn1\gocfg\resources\Gdot-2012.tbl	W:\713290\DGN\713290XS_048.dgn	STATE	PROJECT NUMBER	SHEET NO.	TOTAL SHEETS
			GA		362	995

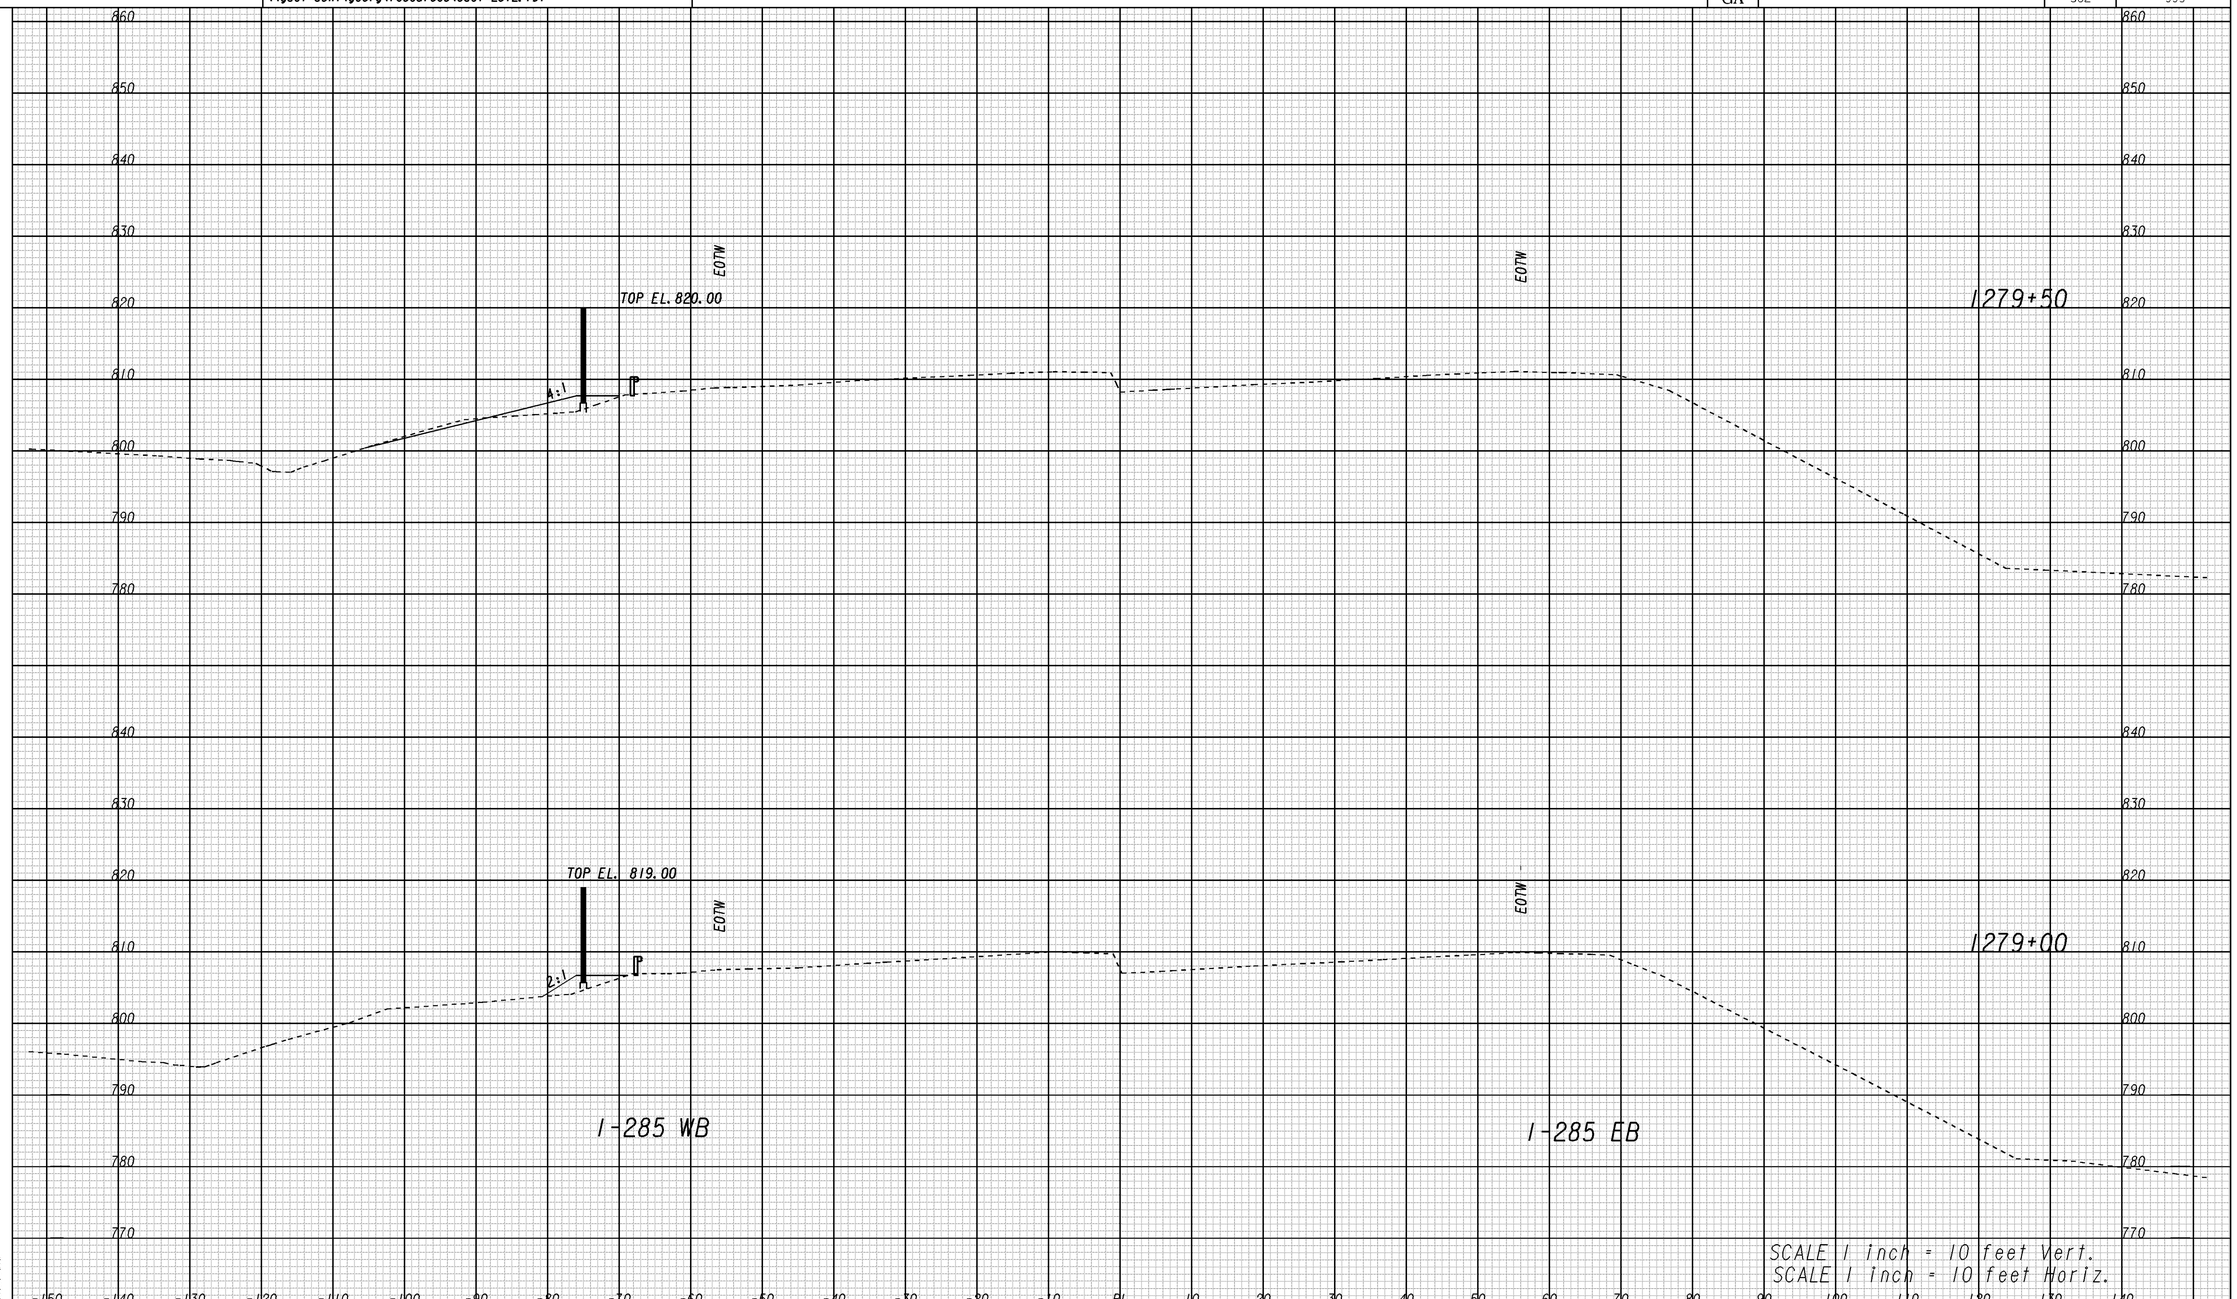

GEORGIA
DEPARTMENT OF TRANSPORTATION

REVISION DATES		
08/08/2014		

STATE OF GEORGIA
DEPARTMENT OF TRANSPORTATION

OFFICE: ROADWAY DESIGN

CROSS SECTIONS

I-285 AT SR155/FLAT SHOALS
STA. 1279+00 TO STA. 1279+50

DRAWING No. 23-048

1/5/2009 SUIZSEW