8/21/2014 1:53:39 PM \\GDOT-DSN1\GOPLOT\OCE\OGC.gcf swoods B:\713290\DGN\713290XS_049.prf

8/21/2014 Thu Aug 21 13:53:53 2014 swoods	\\gdot-dsn1\gocfg\resources\Gdot-2012.tbl	M:\713290\DGN\713290XS_049.dgn	STATE	PROJECT NUMBER	SHEET NO.	TOTAL SHEETS
			GA	IMNHO-0285-01(354)	363	995

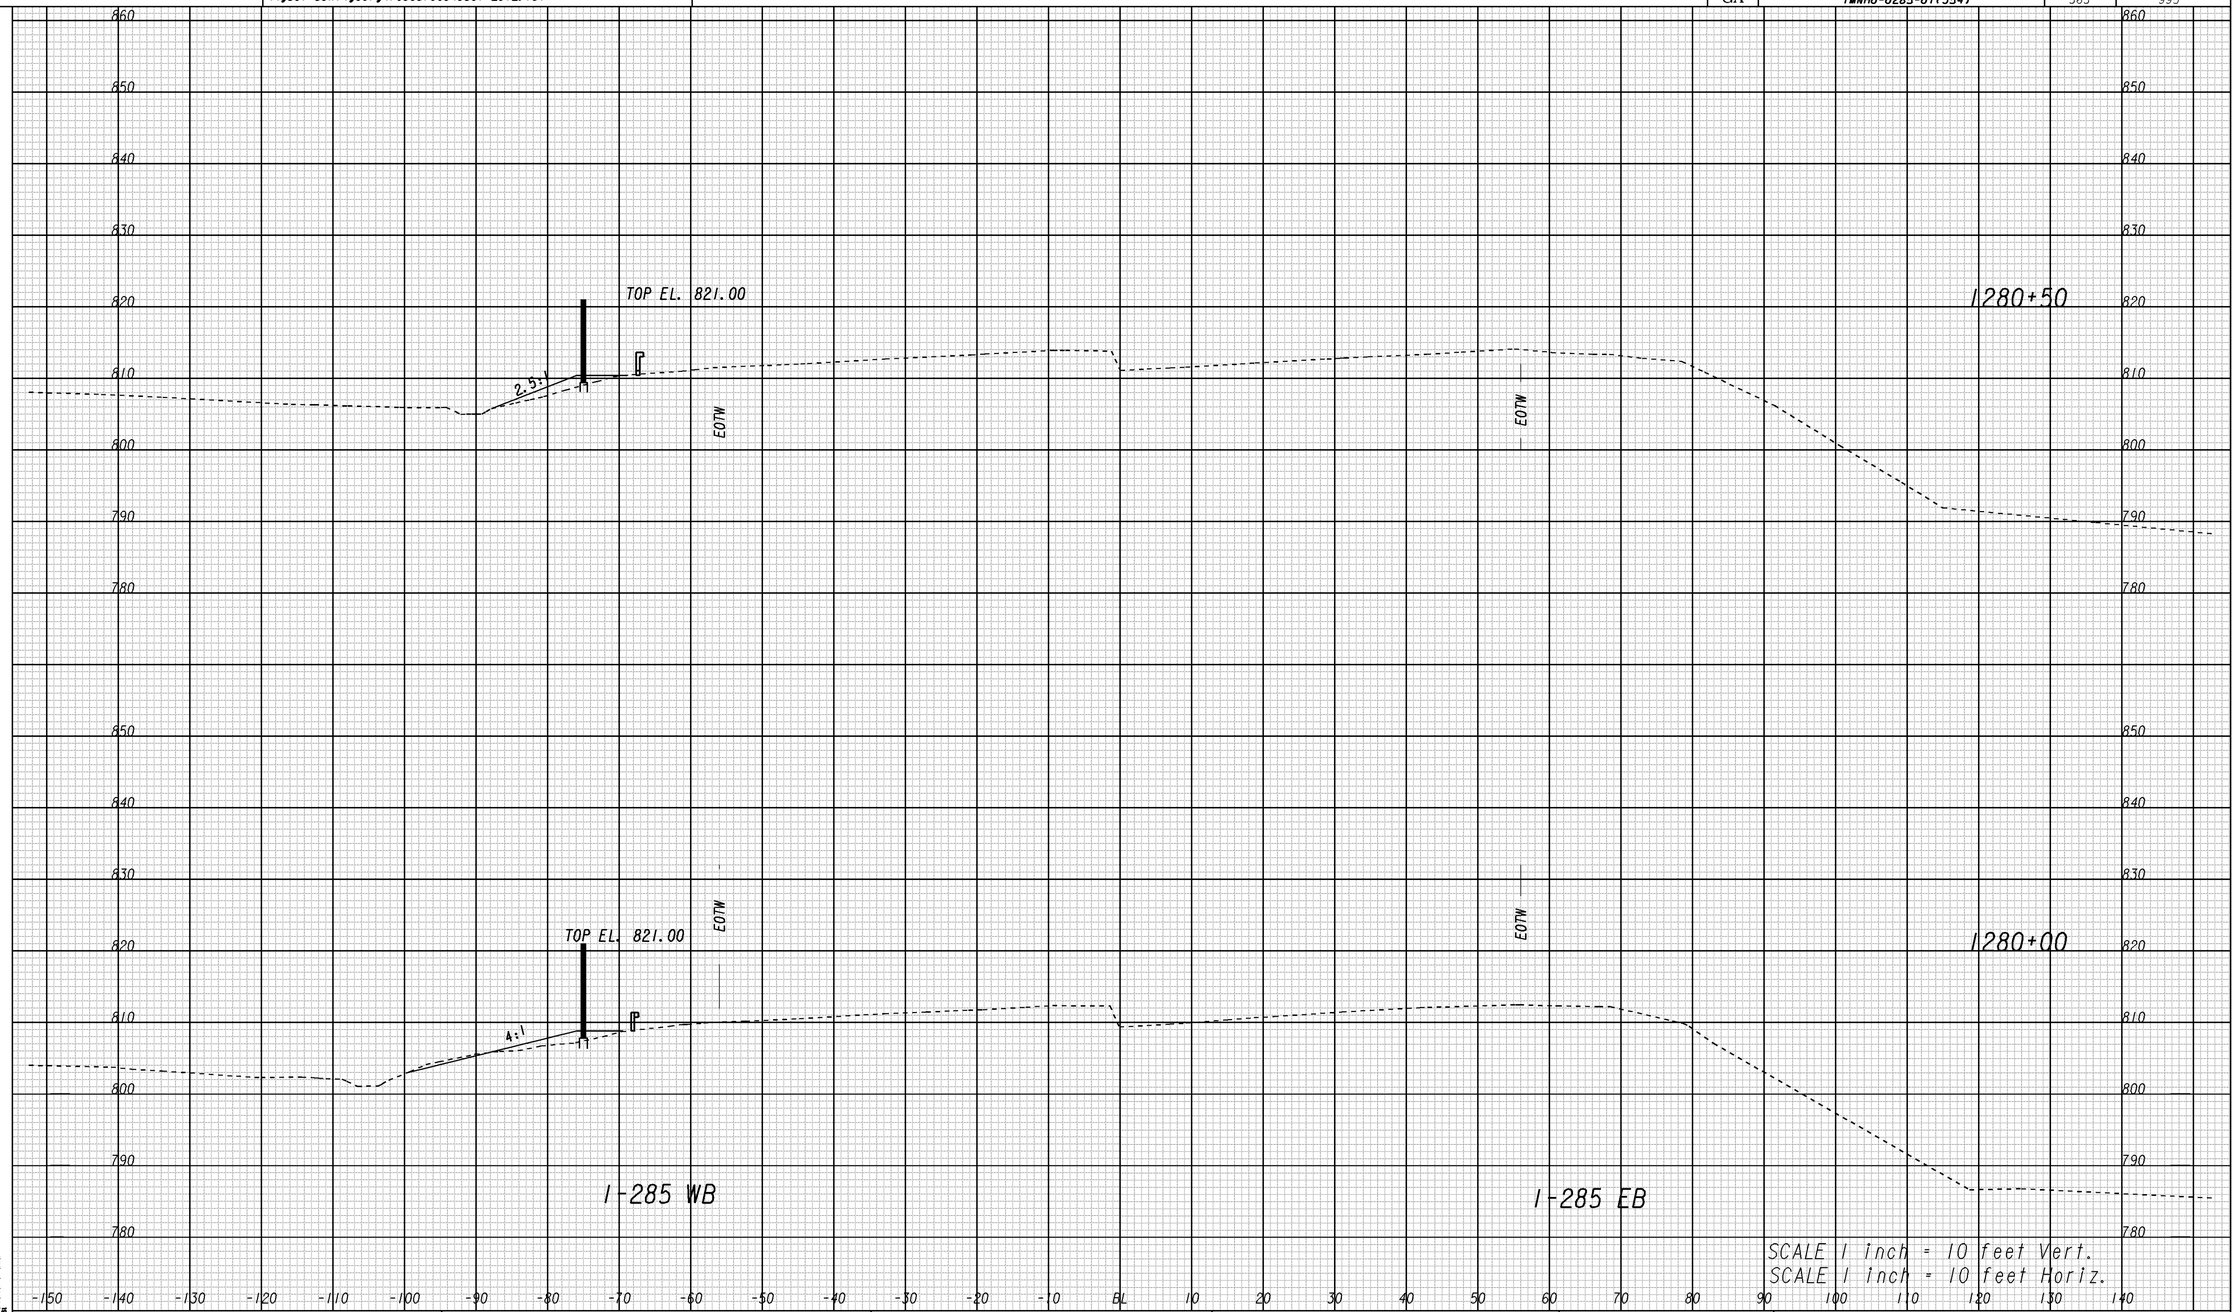

REVISION DATES		
08/08/2014		

GEORGIA
DEPARTMENT OF TRANSPORTATION

STATE OF GEORGIA
DEPARTMENT OF TRANSPORTATION
OFFICE: ROADWAY DESIGN:

CROSS SECTIONS

I-285 AT SR155/FLAT SHOALS
STA. 1280+00 TO STA. 1280+50

DRAWING No. 23-049

1/5/2009 SJ/SEW

8/21/2014 1:53:39 PM \\GDOT-DSN1\GOPLOT\OCE\OGC.gcf swoods B:\713290\DGN\713290XS_049.prf