8/21/2014 Thu Aug 21 13:53:55 2014 swoods	\\gdot-dsn1\gocfg\resources\Gdot-2012.tbl	W:\713290\DGN\713290XS_050.dgn	STATE	PROJECT NUMBER	SHEET NO.	TOTAL SHEETS
			GA	IMNHO-0285-01(354)	364	995

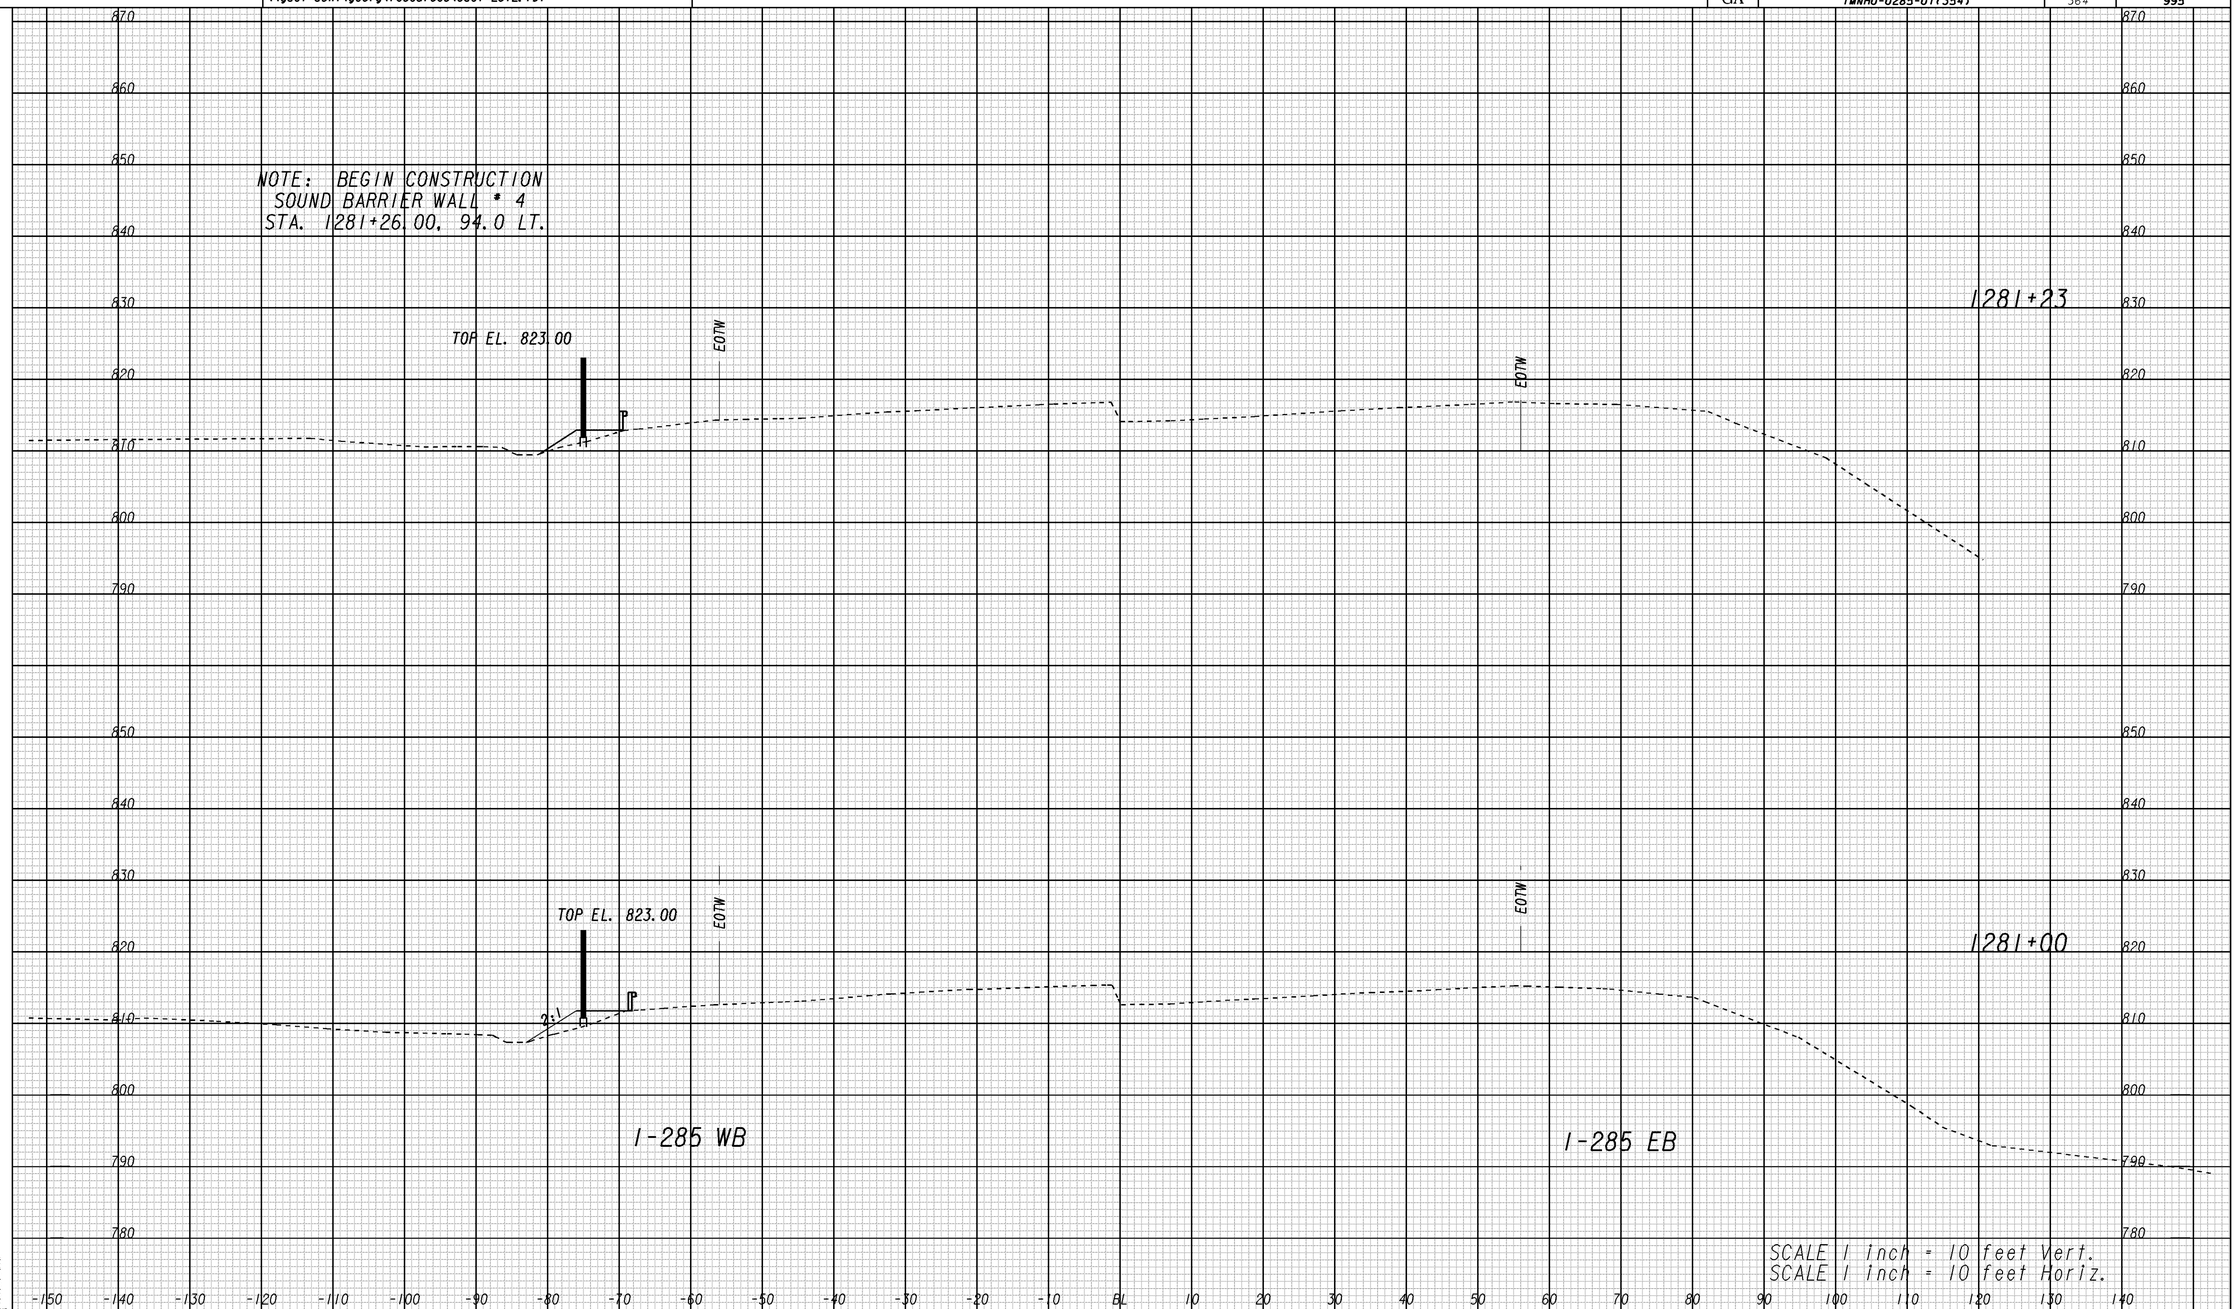

1/5/2009 SUZSEW

GEORGIA
DEPARTMENT OF TRANSPORTATION

REVISION DATES		
08/08/2014		

STATE OF GEORGIA
DEPARTMENT OF TRANSPORTATION

OFFICE: ROADWAY DESIGN:

CROSS SECTIONS

I-285 AT SR155/FLAT SHOALS
STA. 1281+00 TO STA. 1281+50

DRAWING No. 23-050