8/20/2014 Wed Aug 20 14:16:32 2014 pmagoon	\\gdot-dsn1\gocfg\resources\Gdot-2012.tbl	M:\713290\DGN\713290XS_055.dgn	STATE	PROJECT NUMBER	SHEET NO.	TOTAL SHEETS
			GA	IMNHO-0285-01(354)	369	995

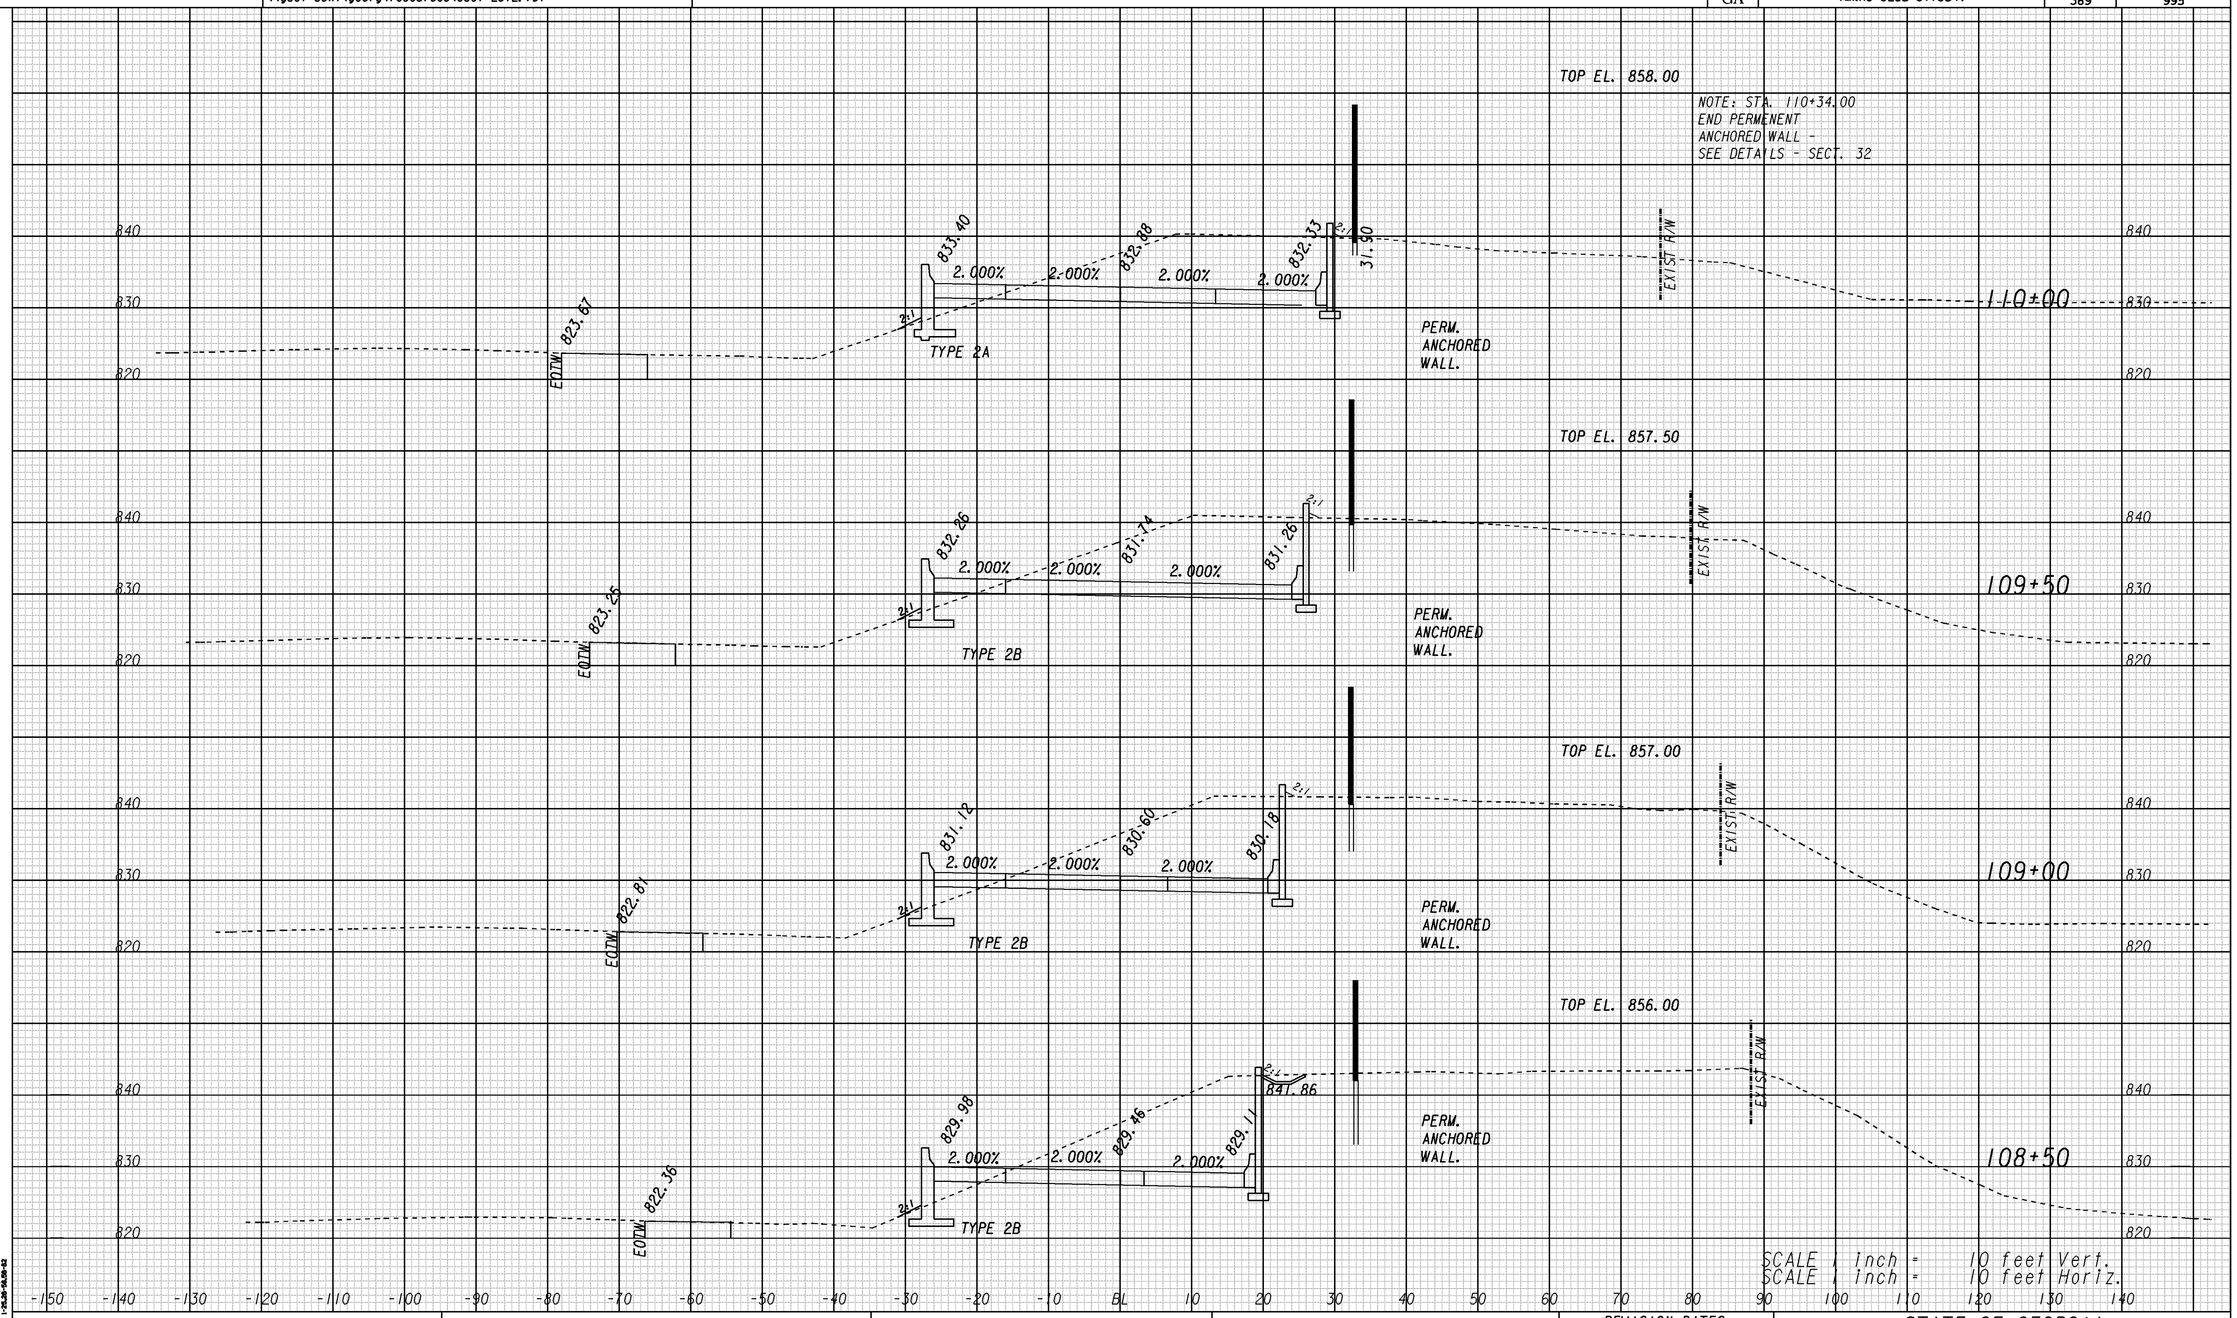

A

GEORGIA
DEPARTMENT OF TRANSPORTATION

REVISION DATES		
08/08/2014		

STATE OF GEORGIA
DEPARTMENT OF TRANSPORTATION

OFFICE: ROADWAY DESIGN

CROSS SECTIONS
I-285 EB EXIT RAMP "A"

I-285 AT SR155/FLAT SHOALS
STA. 108+50 TO STA. 110+00

DRAWING No. 23-055

1/5/2009 SUYSEW