8/20/2014 2:16:18 PM \\GDOT-DSN1\GOPLOT\OCF\OGC.gcf pmagoon M:\713290\DGN\713290XS_057.prf

VOID

8/20/2014 Wed Aug 20 14:16:30 2014	\\gdot-dsn1\gocfg\resources\Gdot-2012.tbl	M:\713290\DGN\713290XS_057.dgn	STATE	PROJECT NUMBER	SHEET NO.	TOTAL SHEETS
pmagoon			GA	IMNHO-0285-01(354)	371	995

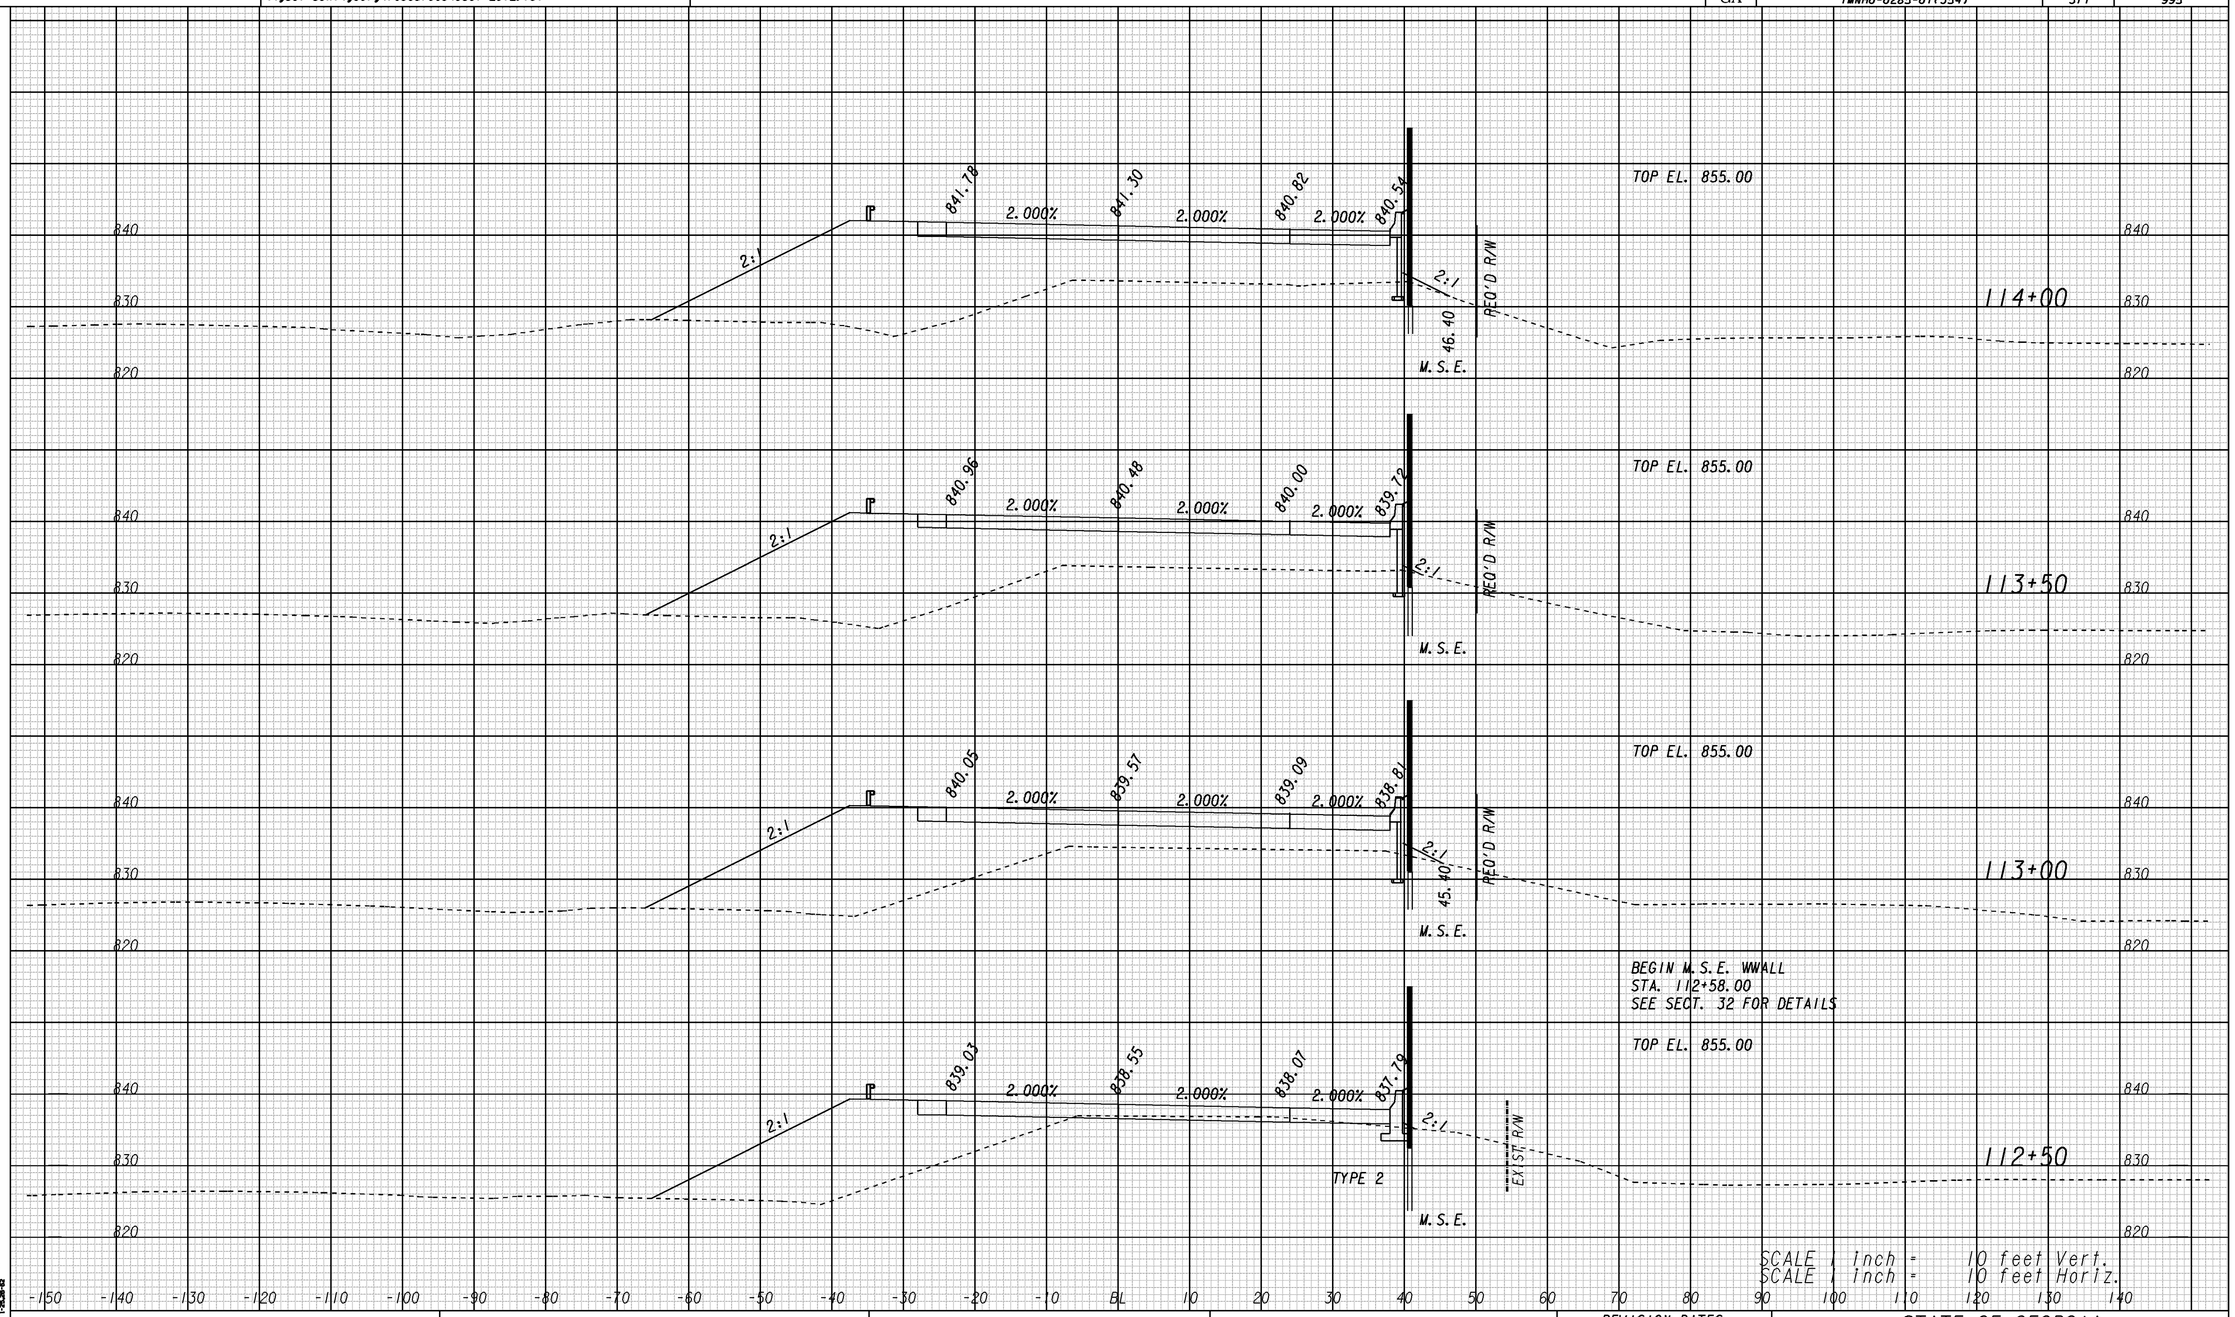

A

GEORGIA
DEPARTMENT OF TRANSPORTATION

REVISION DATES		
08/08/2014		

STATE OF GEORGIA
DEPARTMENT OF TRANSPORTATION

OFFICE: ROADWAY DESIGN

CROSS SECTIONS
I-285 EB EXIT RAMP "A"

I-285 AT SR155/FLAT SHOALS
STA. 112+50 TO STA. 114+00

DRAWING No. 23-057

1/5/2009 SUYSEW

8/20/2014 2:16:18 PM \\GDOT-DSN1\GOPLOT\OCF\OGC.gcf pmagoon M:\713290\DGN\713290XS_057.prf