8/20/2014 2:16:16 PM \\GDOT-DSN1\GOPLOT\OCE\OGC.gcf pmagoon M:\713290\DGN\713290XS_058.prf

VOID

8/20/2014 pmagoon	Wed Aug 20 14:16:27 2014	\\gdot-dsn1\gocfg\resources\Gdot-2012.tbl	M:\713290\DGN\713290XS_058.dgn	STATE	PROJECT NUMBER	SHEET NO.	TOTAL SHEETS
				GA	IMNHO-0285-01(354)	372	995

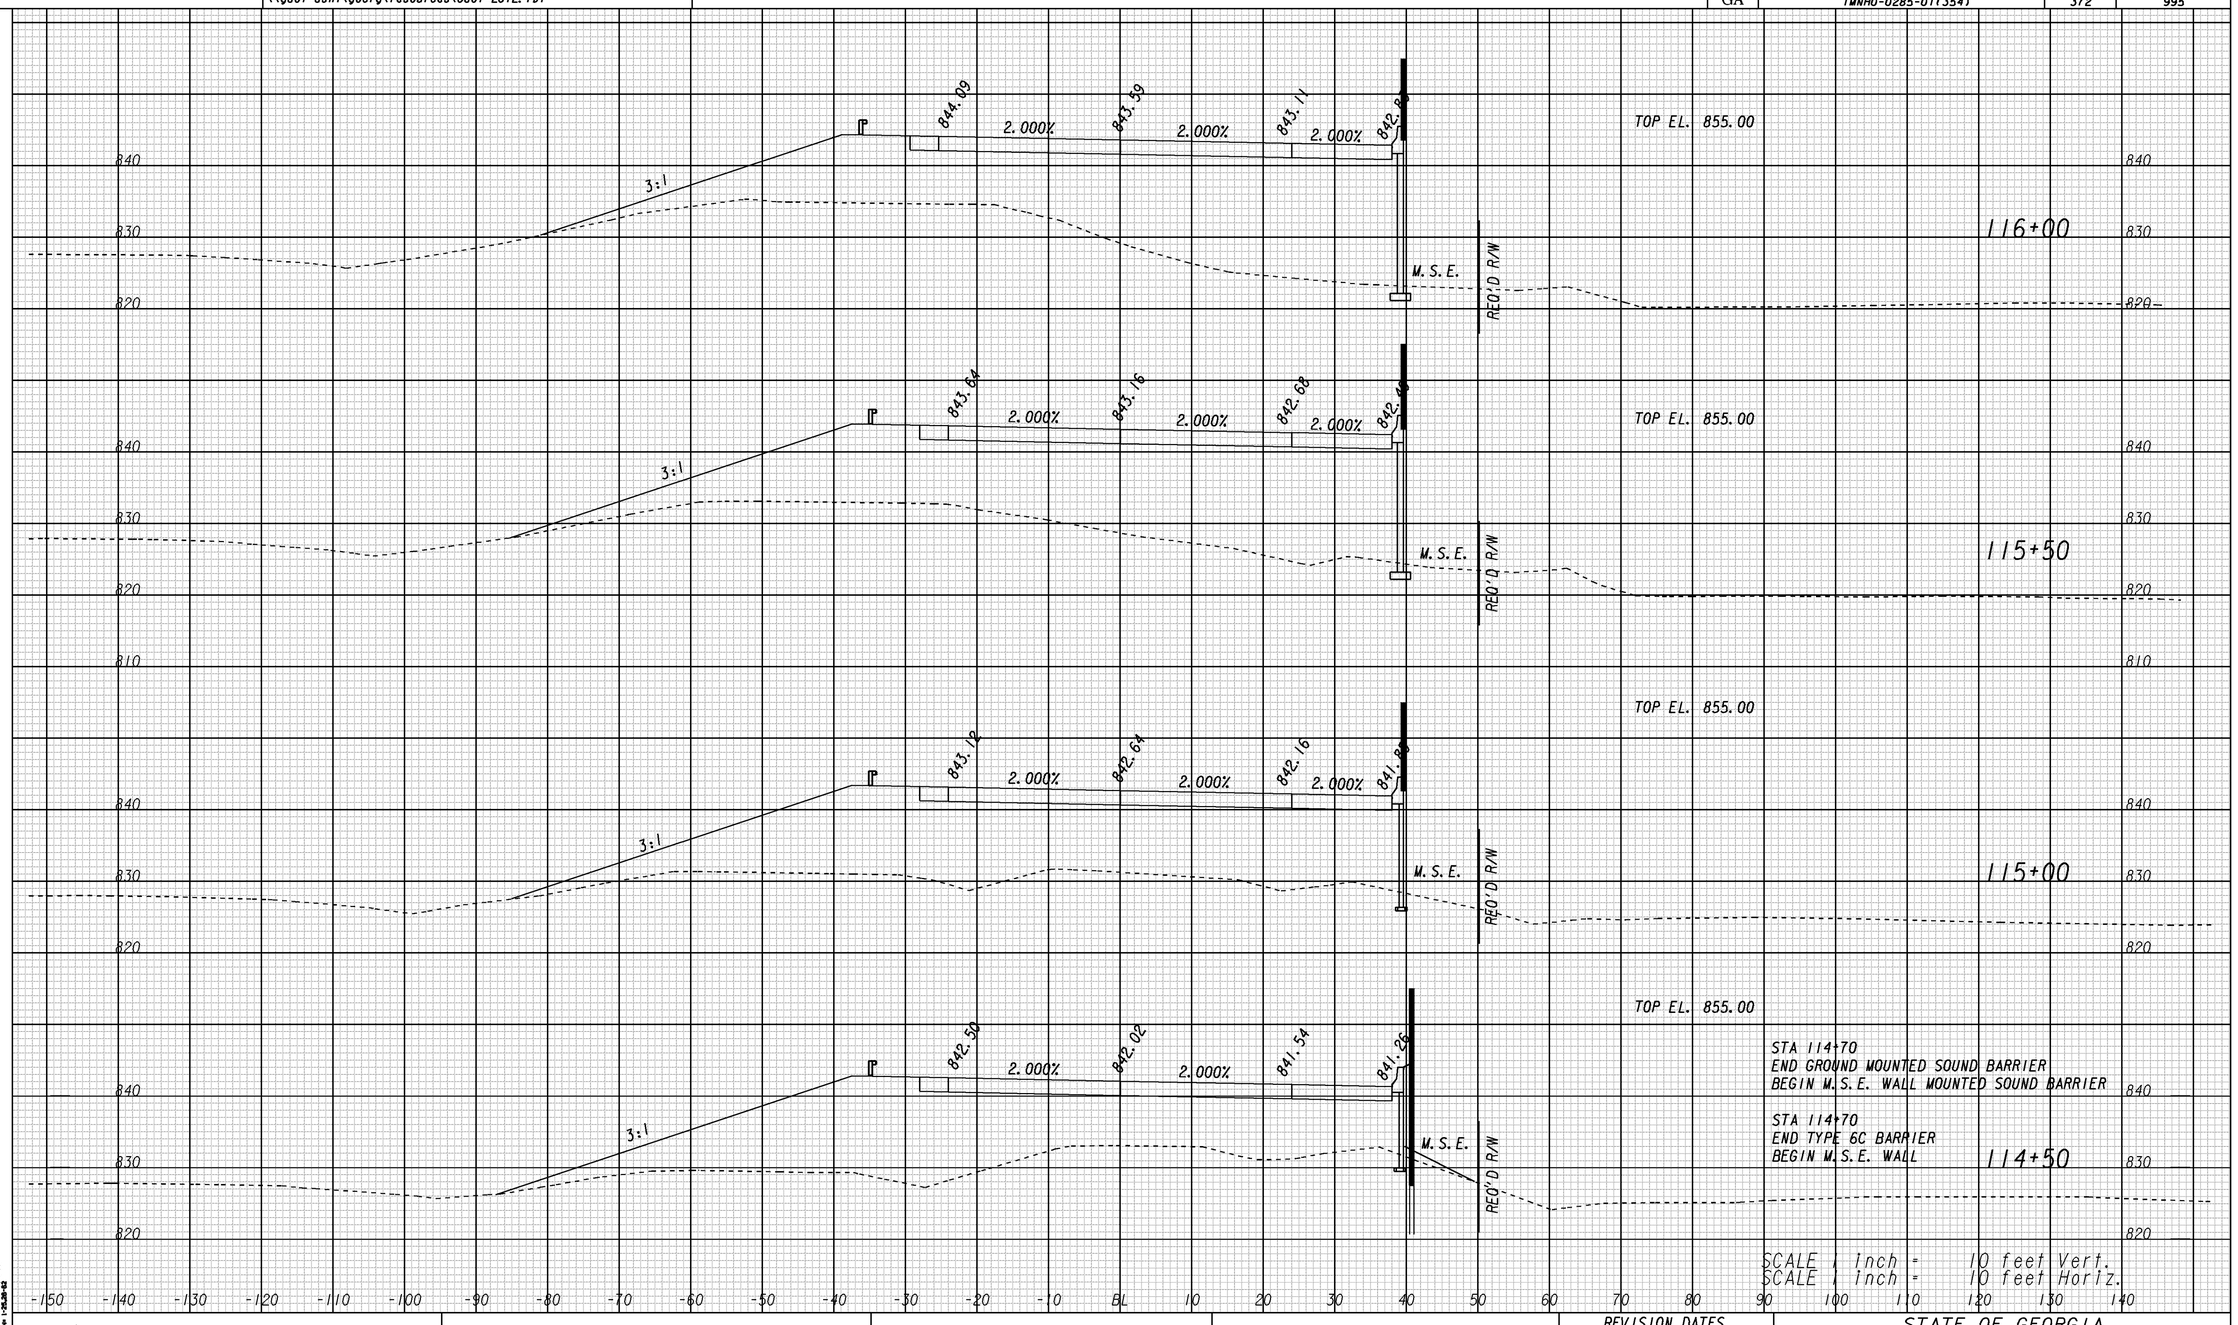

A

GEORGIA
DEPARTMENT OF TRANSPORTATION

REVISION DATES
08/08/2014

STATE OF GEORGIA
DEPARTMENT OF TRANSPORTATION

OFFICE: ROADWAY DESIGN

CROSS SECTIONS
I-285 EB EXIT RAMP "A"

I-285 AT SR155/FLAT SHOALS
STA. 114+50 TO STA. 116+00

DRAWING No. 23-058

1/5/2009 SUNSEW

8/20/2014 2:16:16 PM \\GDOT-DSN1\GOPLOT\OCE\OGC.gcf pmagoon M:\713290\DGN\713290XS_058.prf