8/20/2014 2:16:16 PM \\GDOT-DSNI\GOPLOT\OCE\OGC.gcf pmagoon M:\713290\DGN\713290XS_059.prf

VOID

8/20/2014 Wed Aug 20 14:16:30 2014	\\gdot-dsni\gocfg\resources\Gdot-2012.tbl	M:\713290\DGN\713290XS_059.dgn	STATE	PROJECT NUMBER	SHEET NO.	TOTAL SHEETS
pmagoon			GA	IMNHO-0285-01(354)	373	995

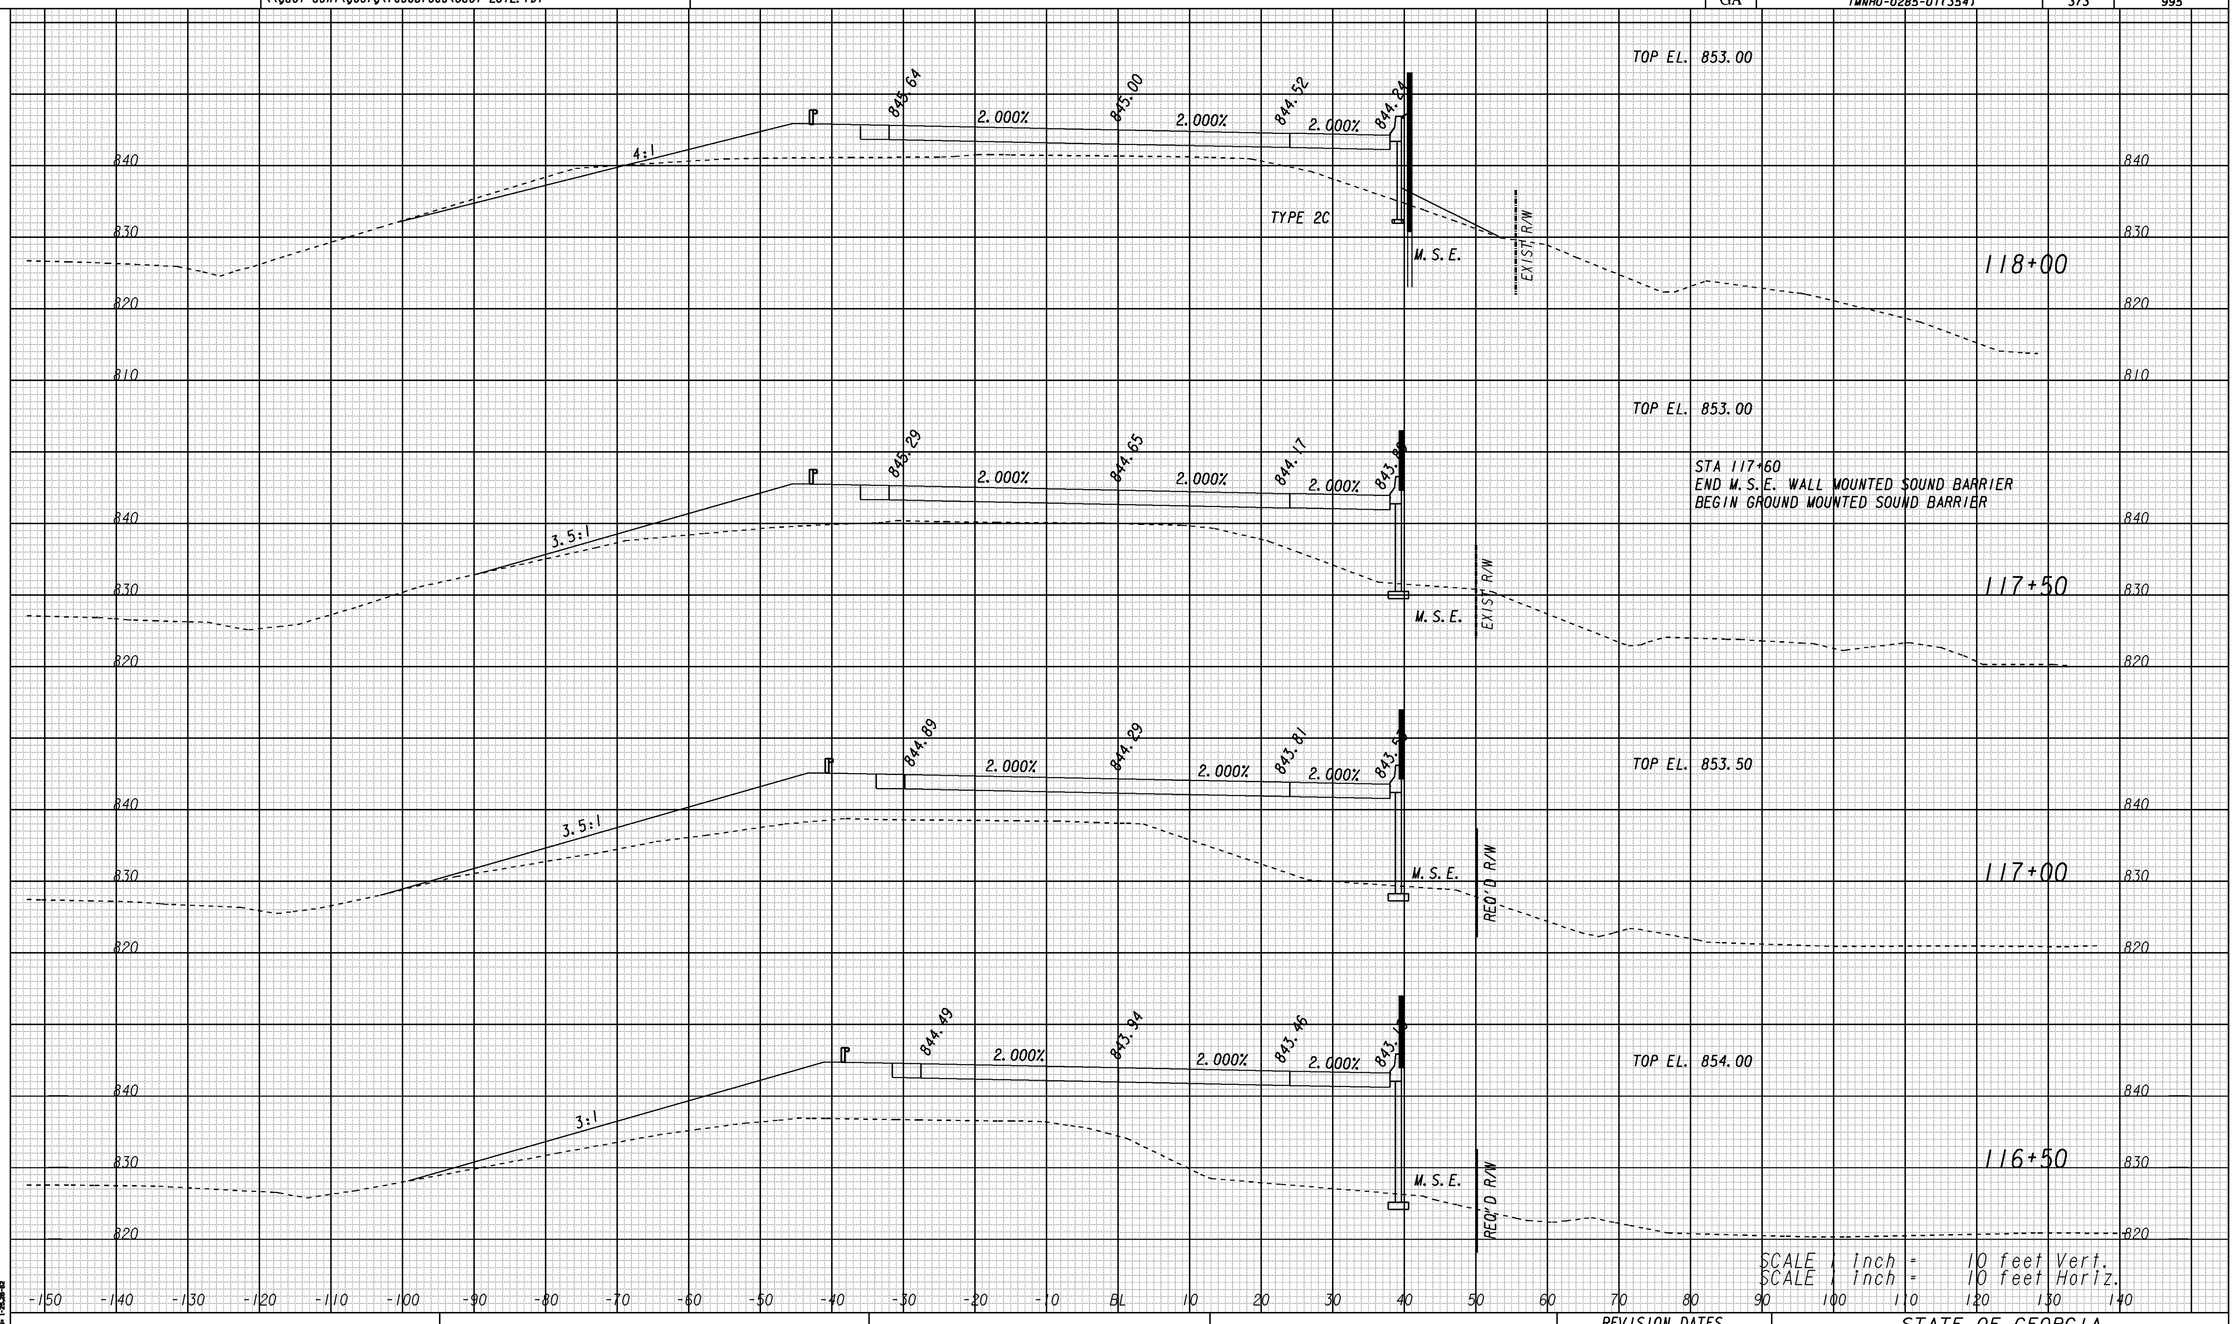

1/5/2009 SuzSEW

A

GEORGIA
DEPARTMENT OF TRANSPORTATION

REVISION DATES
08/08/2014

STATE OF GEORGIA
DEPARTMENT OF TRANSPORTATION

OFFICE: ROADWAY DESIGN

CROSS SECTIONS I-285 EB EXIT RAMP "A"

I-285 AT SR155/FLAT SHOALS
STA. 116+50 TO STA. 118+00

DRAWING No. 23-059

8/20/2014 2:16:16 PM \\GDOT-DSNI\GOPLOT\OCE\OGC.gcf pmagoon M:\713290\DGN\713290XS_059.prf