8/20/2014 Wed Aug 20 14:16:11 2014 pmagoon	\\gdot-dsni\gocfg\resources\Gdot-2012.tbl	M:\713290\DGN\713290XS_063.dgn	STATE	PROJECT NUMBER	SHEET NO.	TOTAL SHEETS
			GA	(MNHO-0285-01(354)	377	995

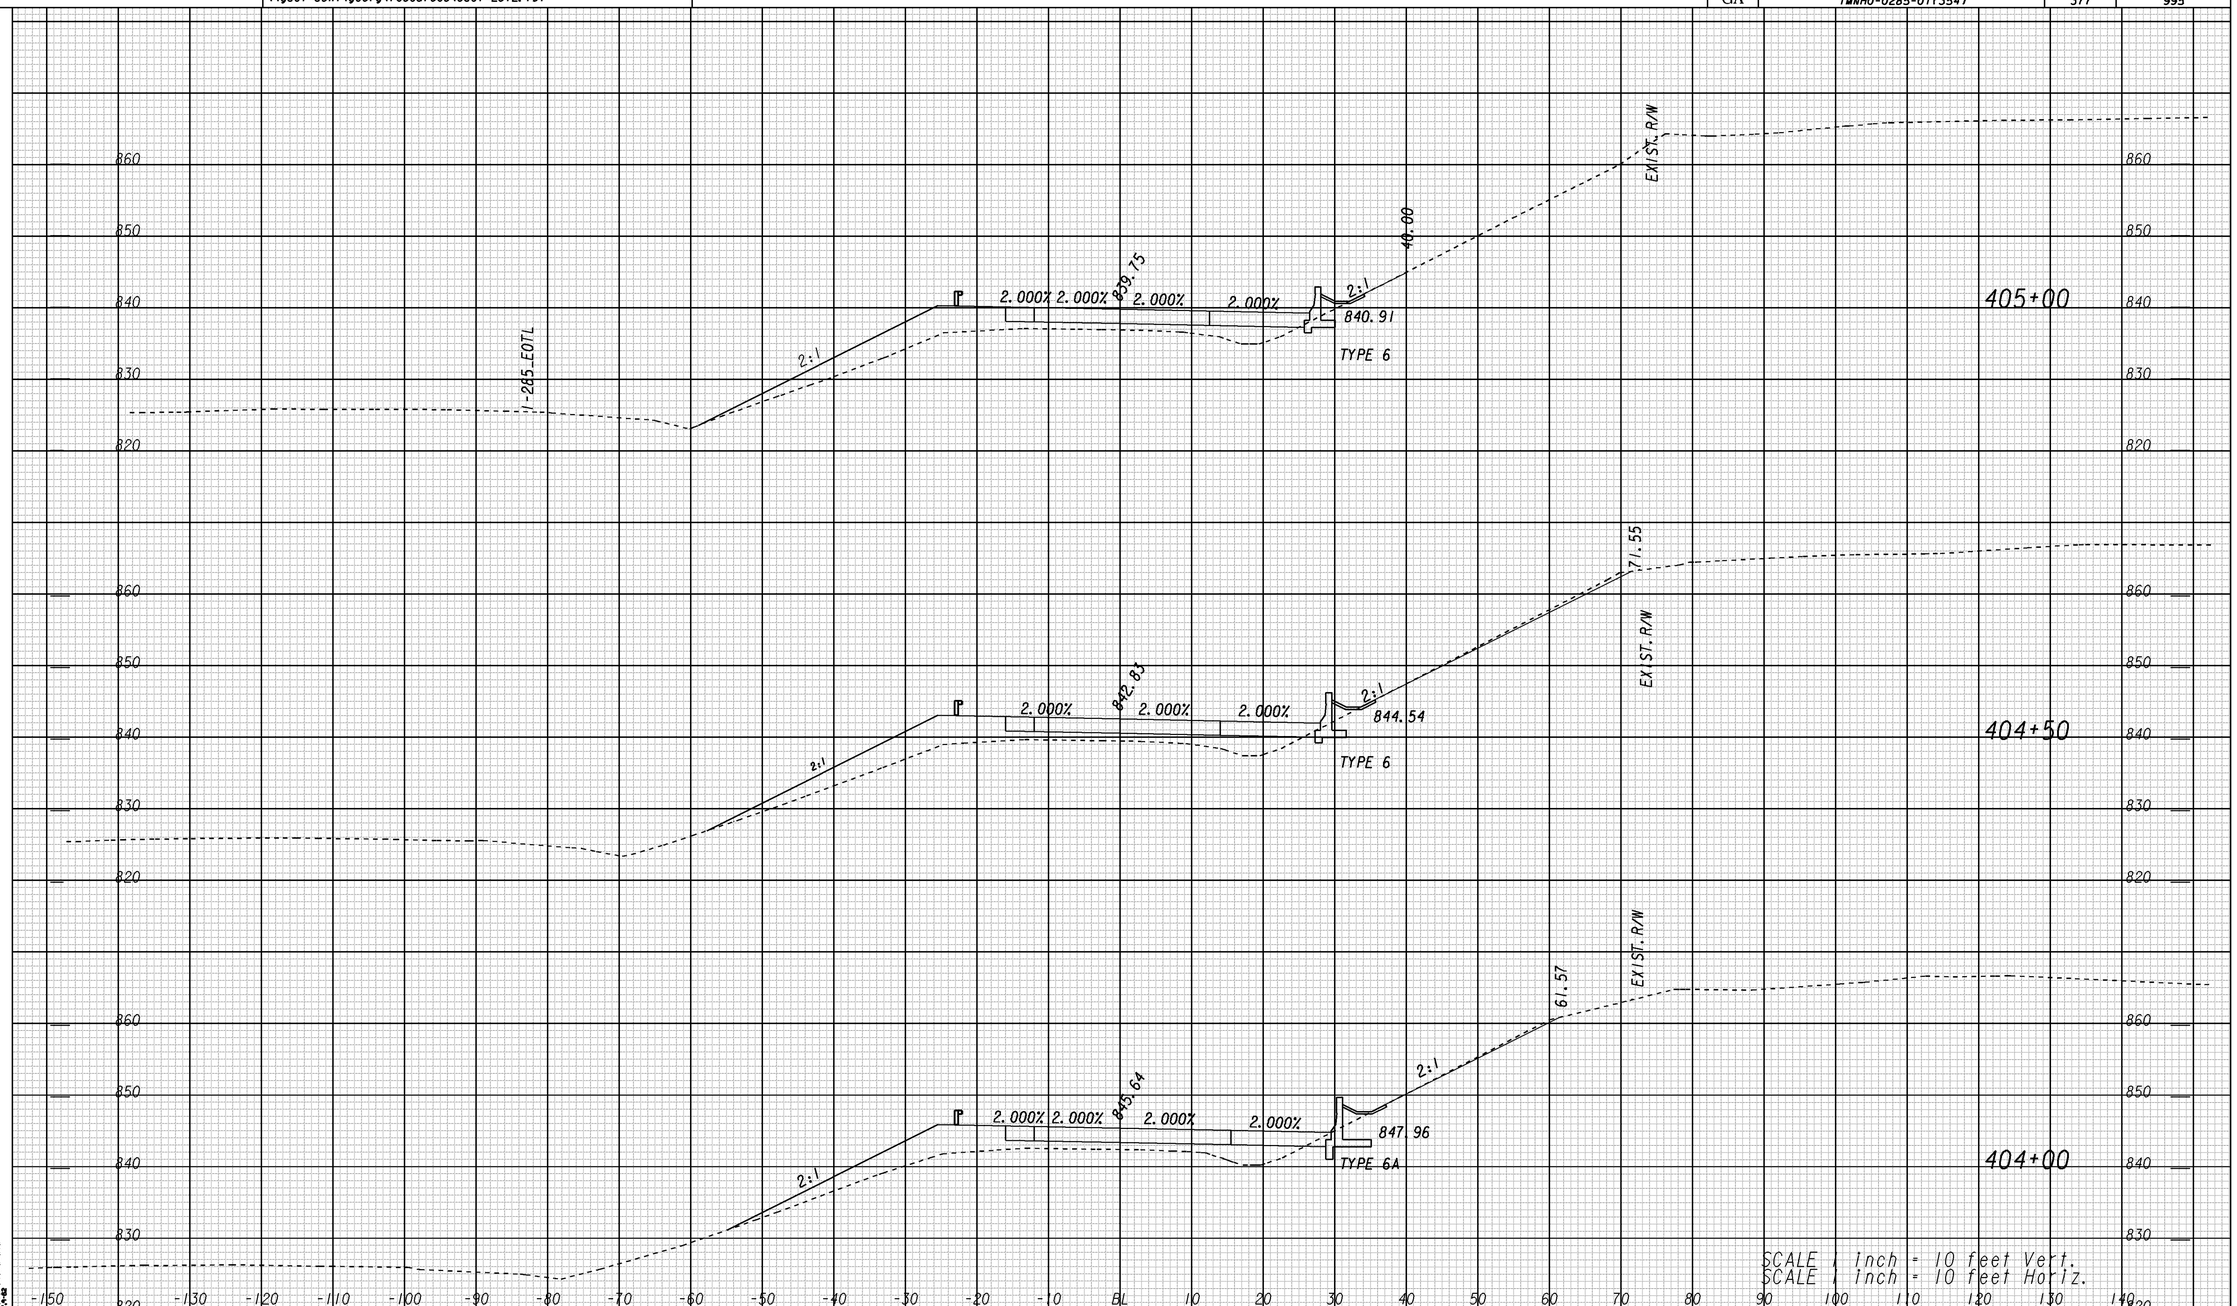

B-285

GEORGIA
DEPARTMENT OF TRANSPORTATION

REVISION DATES		
08/08/2014		

STATE OF GEORGIA
DEPARTMENT OF TRANSPORTATION

OFFICE: ROADWAY DESIGN

CROSS SECTIONS
I-285 WB ENTRANCE RAMP "B"
I-285 AT SR155/FLAT SHOALS
STA. 403+50 TO STA. 404+50

DRAWING No. 23-063

1/5/2009 SUYSEW