8/21/2014 Thu Aug 21 08:33:09 2014 swoods	\\gdot-dsn1\gocfg\resources\Gdot-2012.tbl	B:\713290\DGN\713290XS_065.dgn	STATE	PROJECT NUMBER	SHEET NO.	TOTAL SHEETS
			GA	IMNHO-0285-01(354)	379	995

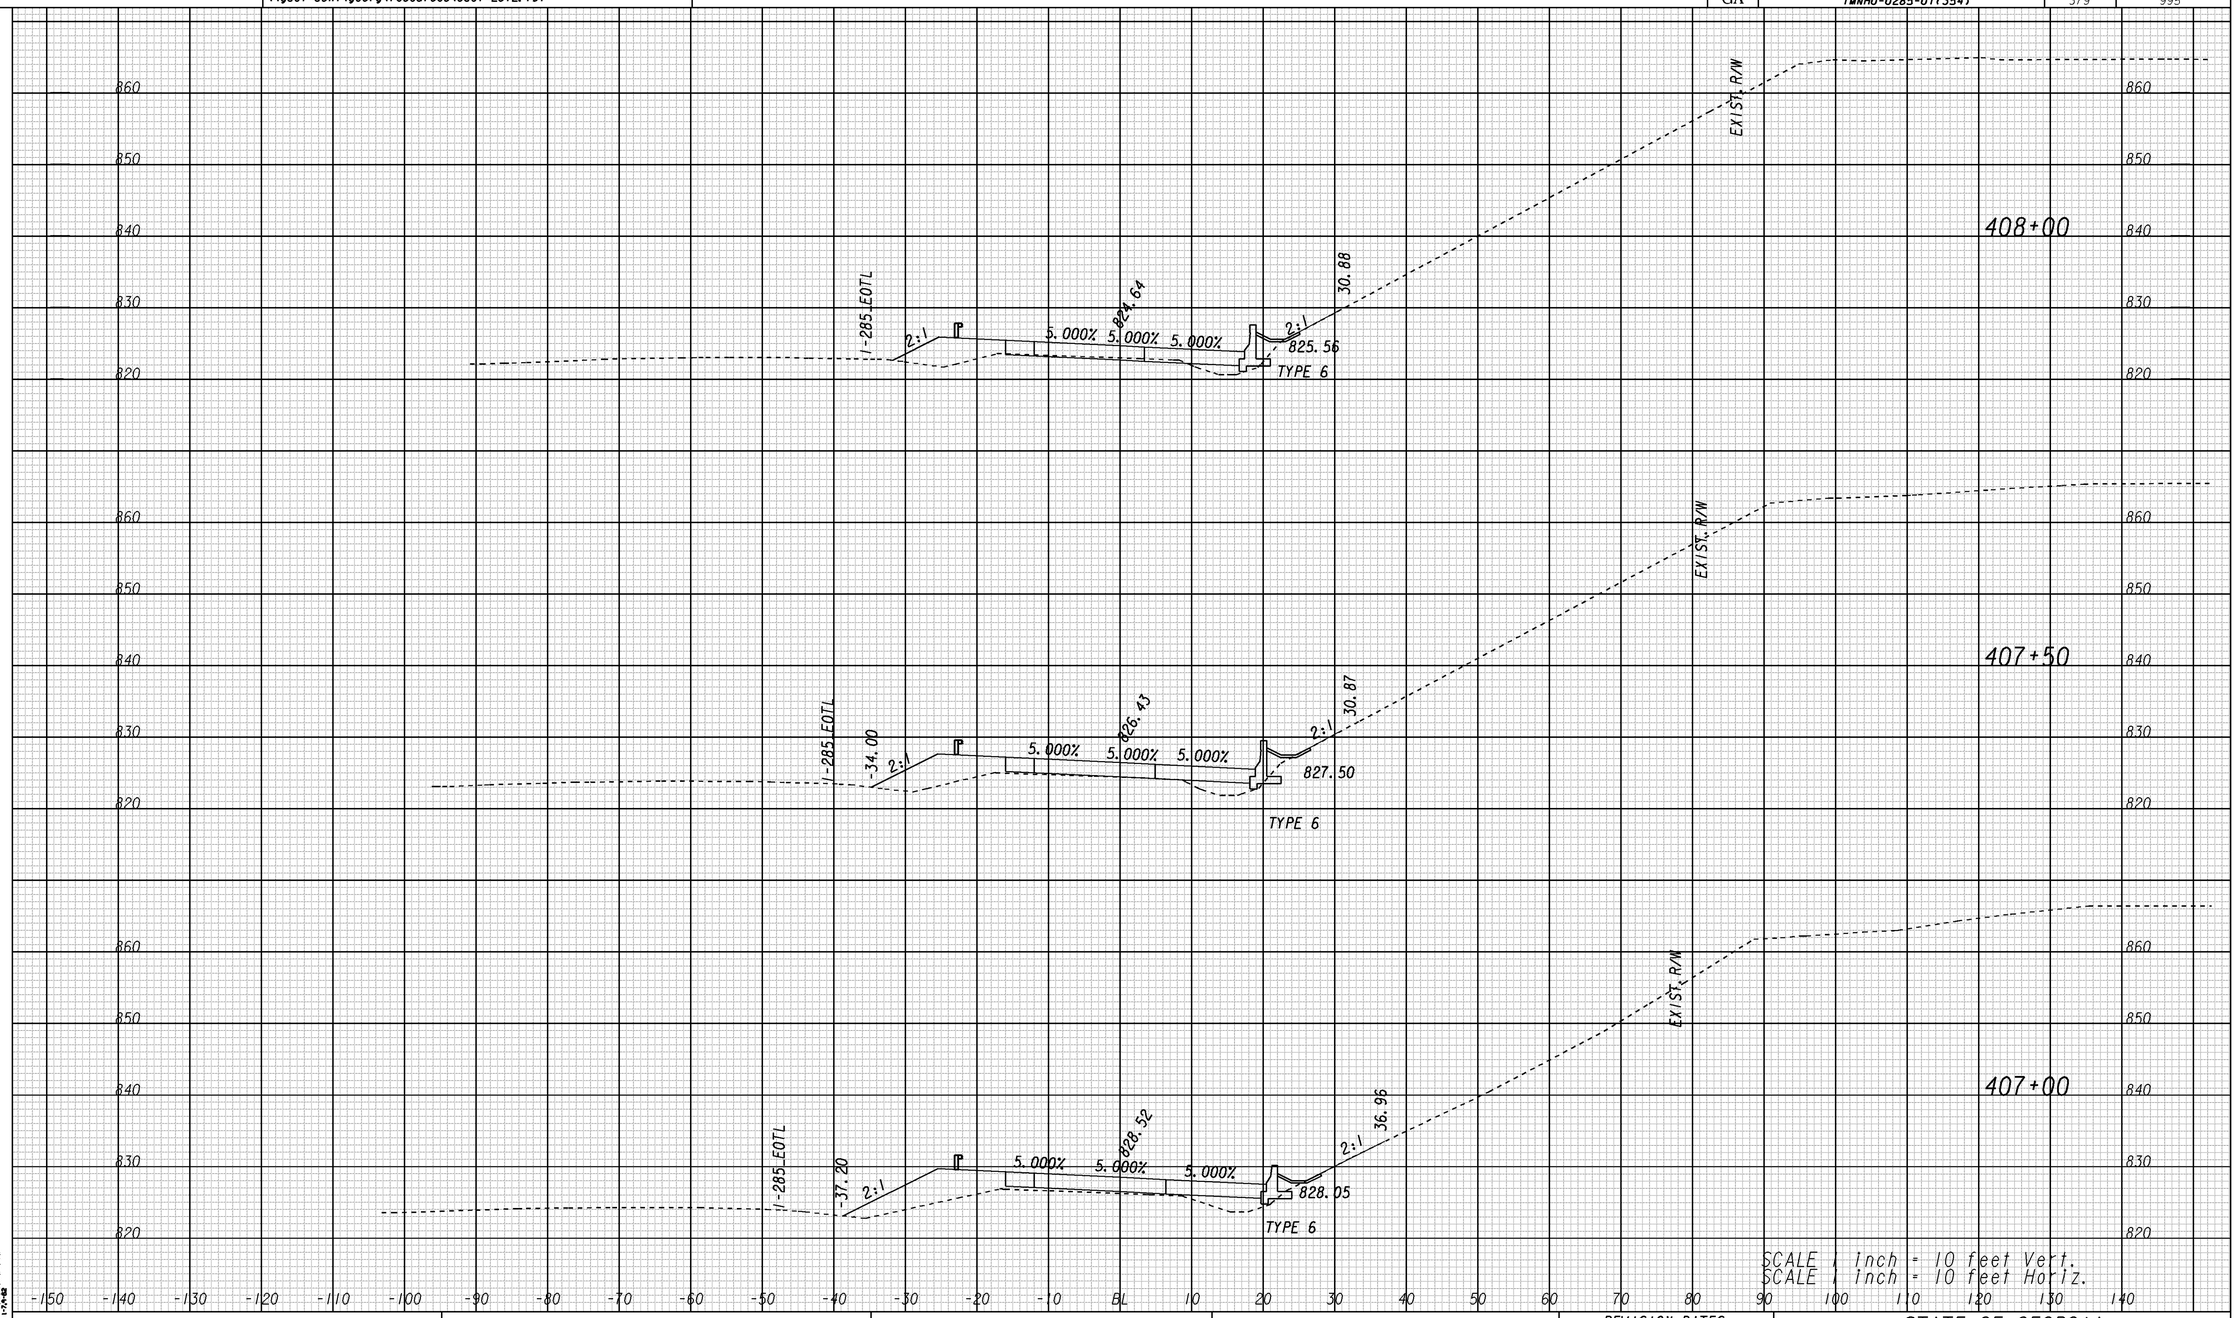

B-285

GEORGIA
DEPARTMENT OF TRANSPORTATION

REVISION DATES		
8/8/14		

STATE OF GEORGIA
DEPARTMENT OF TRANSPORTATION

OFFICE: ROADWAY DESIGN

CROSS SECTIONS
I-285 WB ENTRANCE RAMP "B"
I-285 AT SR155/FLAT SHOALS
STA. 406+50 TO STA. 407+50

DRAWING No. 23-065

1/5/2009 SUXSEW