8/21/2014 8:33:00 AM \\GDOT-DSN1\GOPLOT\OCE\OGC.gcf swoods B:\713290\DGN\713290XS_068.prf

8/21/2014 Thu Aug 21 08:33:14 2014	\\gdot-dsn1\gocfg\resources\Gdot-2012.tbl	B:\713290\DGN\713290XS_068.dgn	STATE	PROJECT NUMBER	SHEET NO.	TOTAL SHEETS
swoods			GA	(MNHO-0285-01(354)	382	995

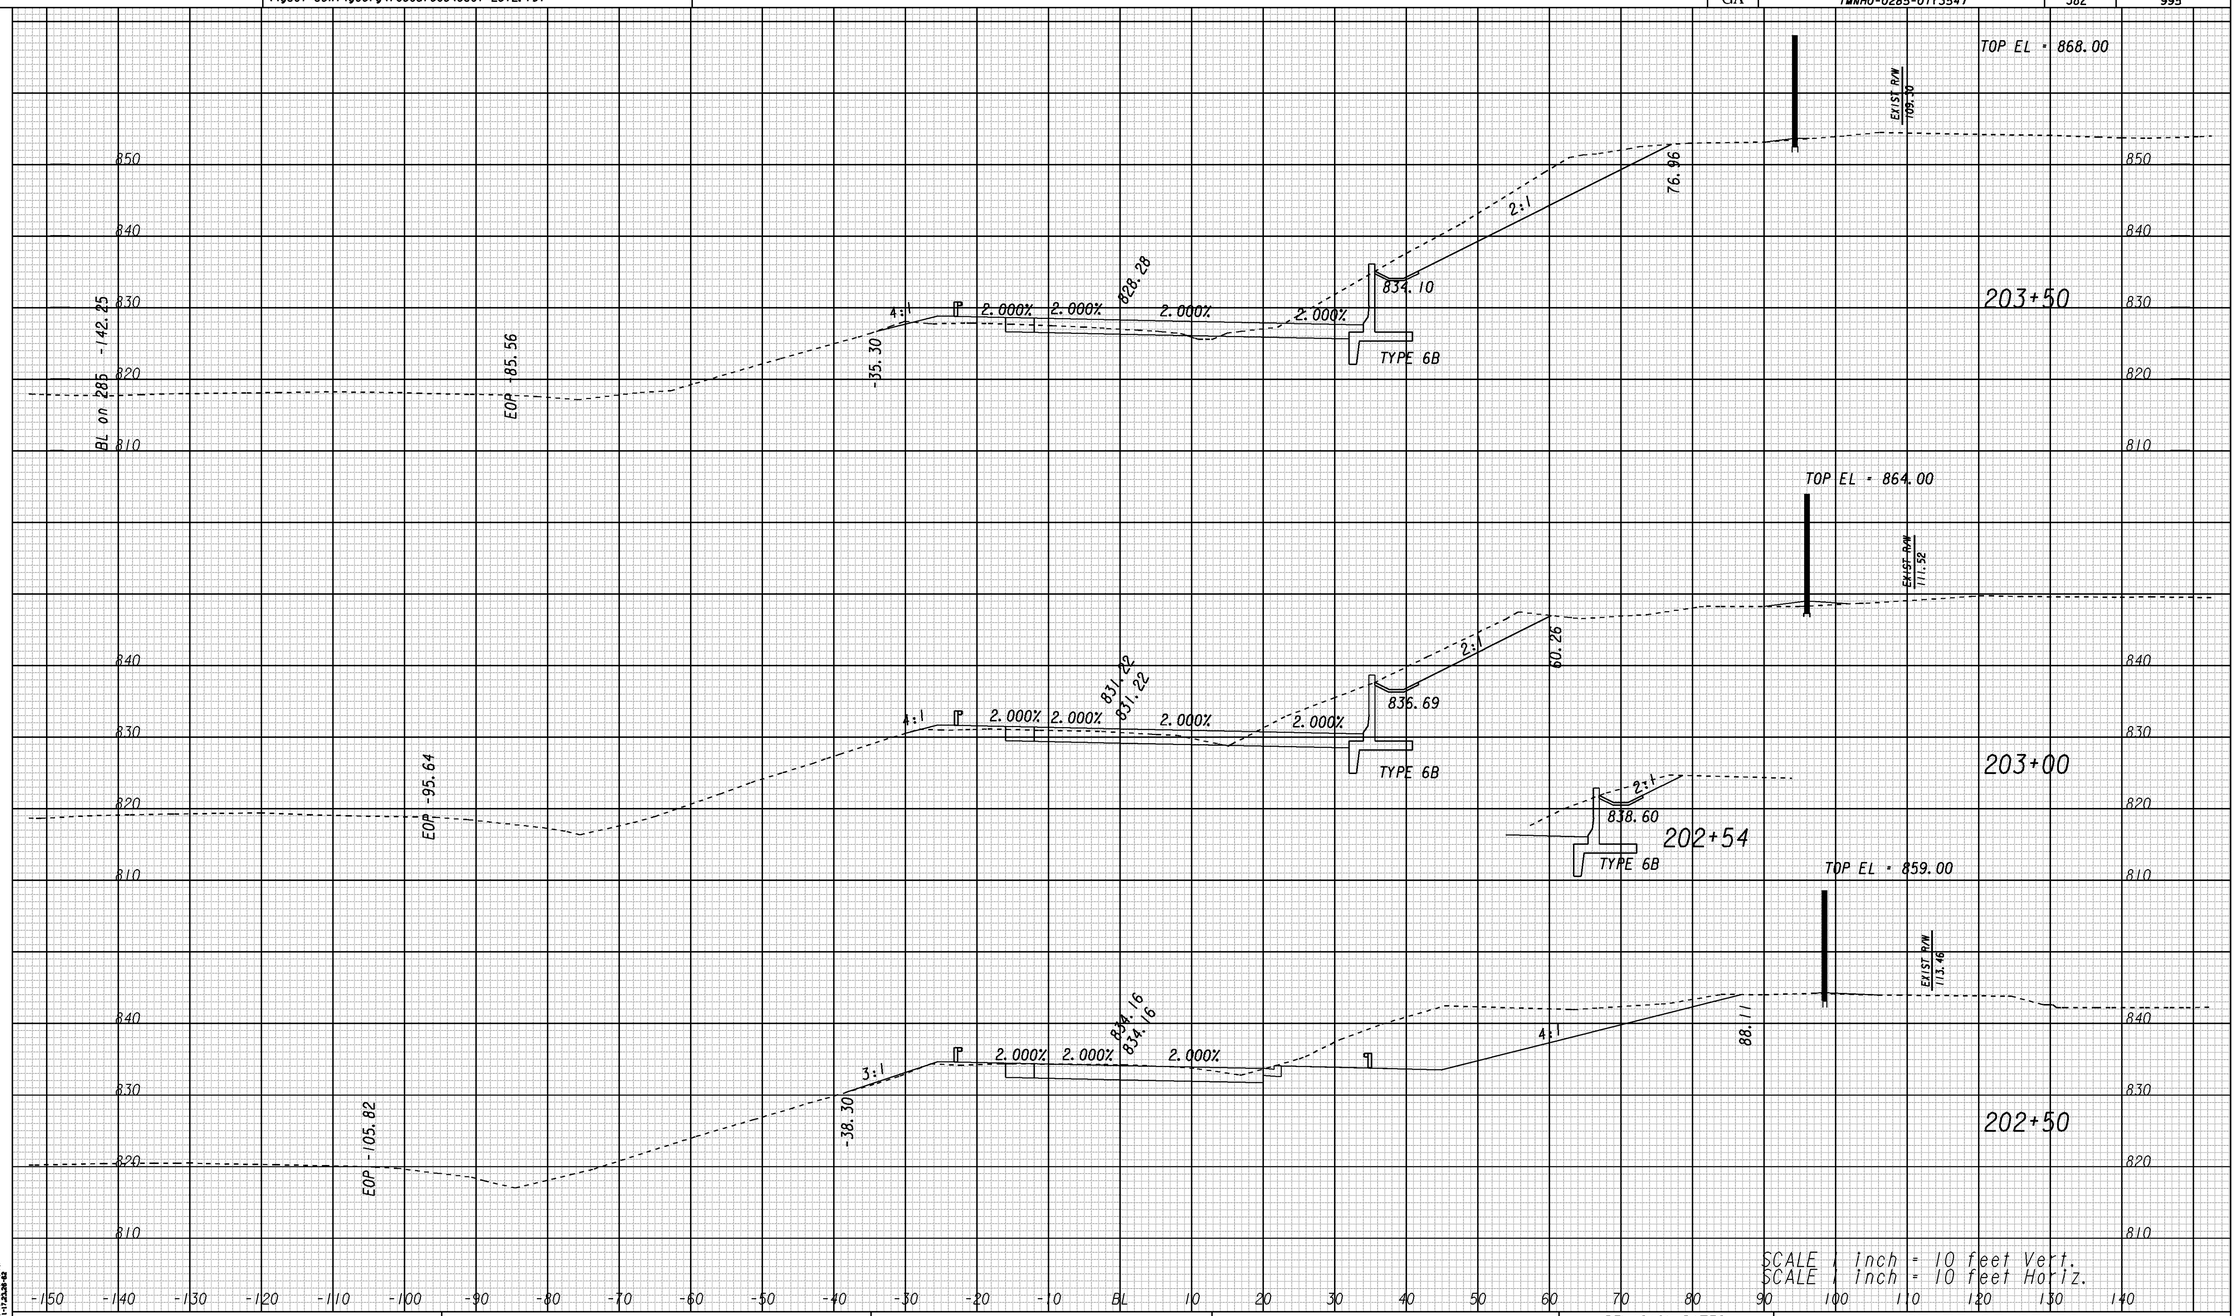

1/5/2009 SUXSEW

GEORGIA
DEPARTMENT OF TRANSPORTATION

REVISION DATES		
8/8/14		

STATE OF GEORGIA
DEPARTMENT OF TRANSPORTATION
OFFICE: ROADWAY DESIGN

CROSS SECTIONS
I-285 EB ENTRANCE RAMP "C"

I-285 AT SR155/FLAT SHOALS
STA. 202+00 TO STA. 203+00

DRAWING No. 23-068

8/21/2014 8:33:00 AM \\GDOT-DSN1\GOPLOT\OCE\OGC.gcf swoods B:\713290\DGN\713290XS_068.prf